H. M. LAND REGISTRY

NATIONAL GRID PLAN SZ9098 SECTION J

SUSSEX

Scale 1/1250

COUNTY OF WEST SUSSEX

ARUN DISTRICT

BOGNOR ~~PARISH~~

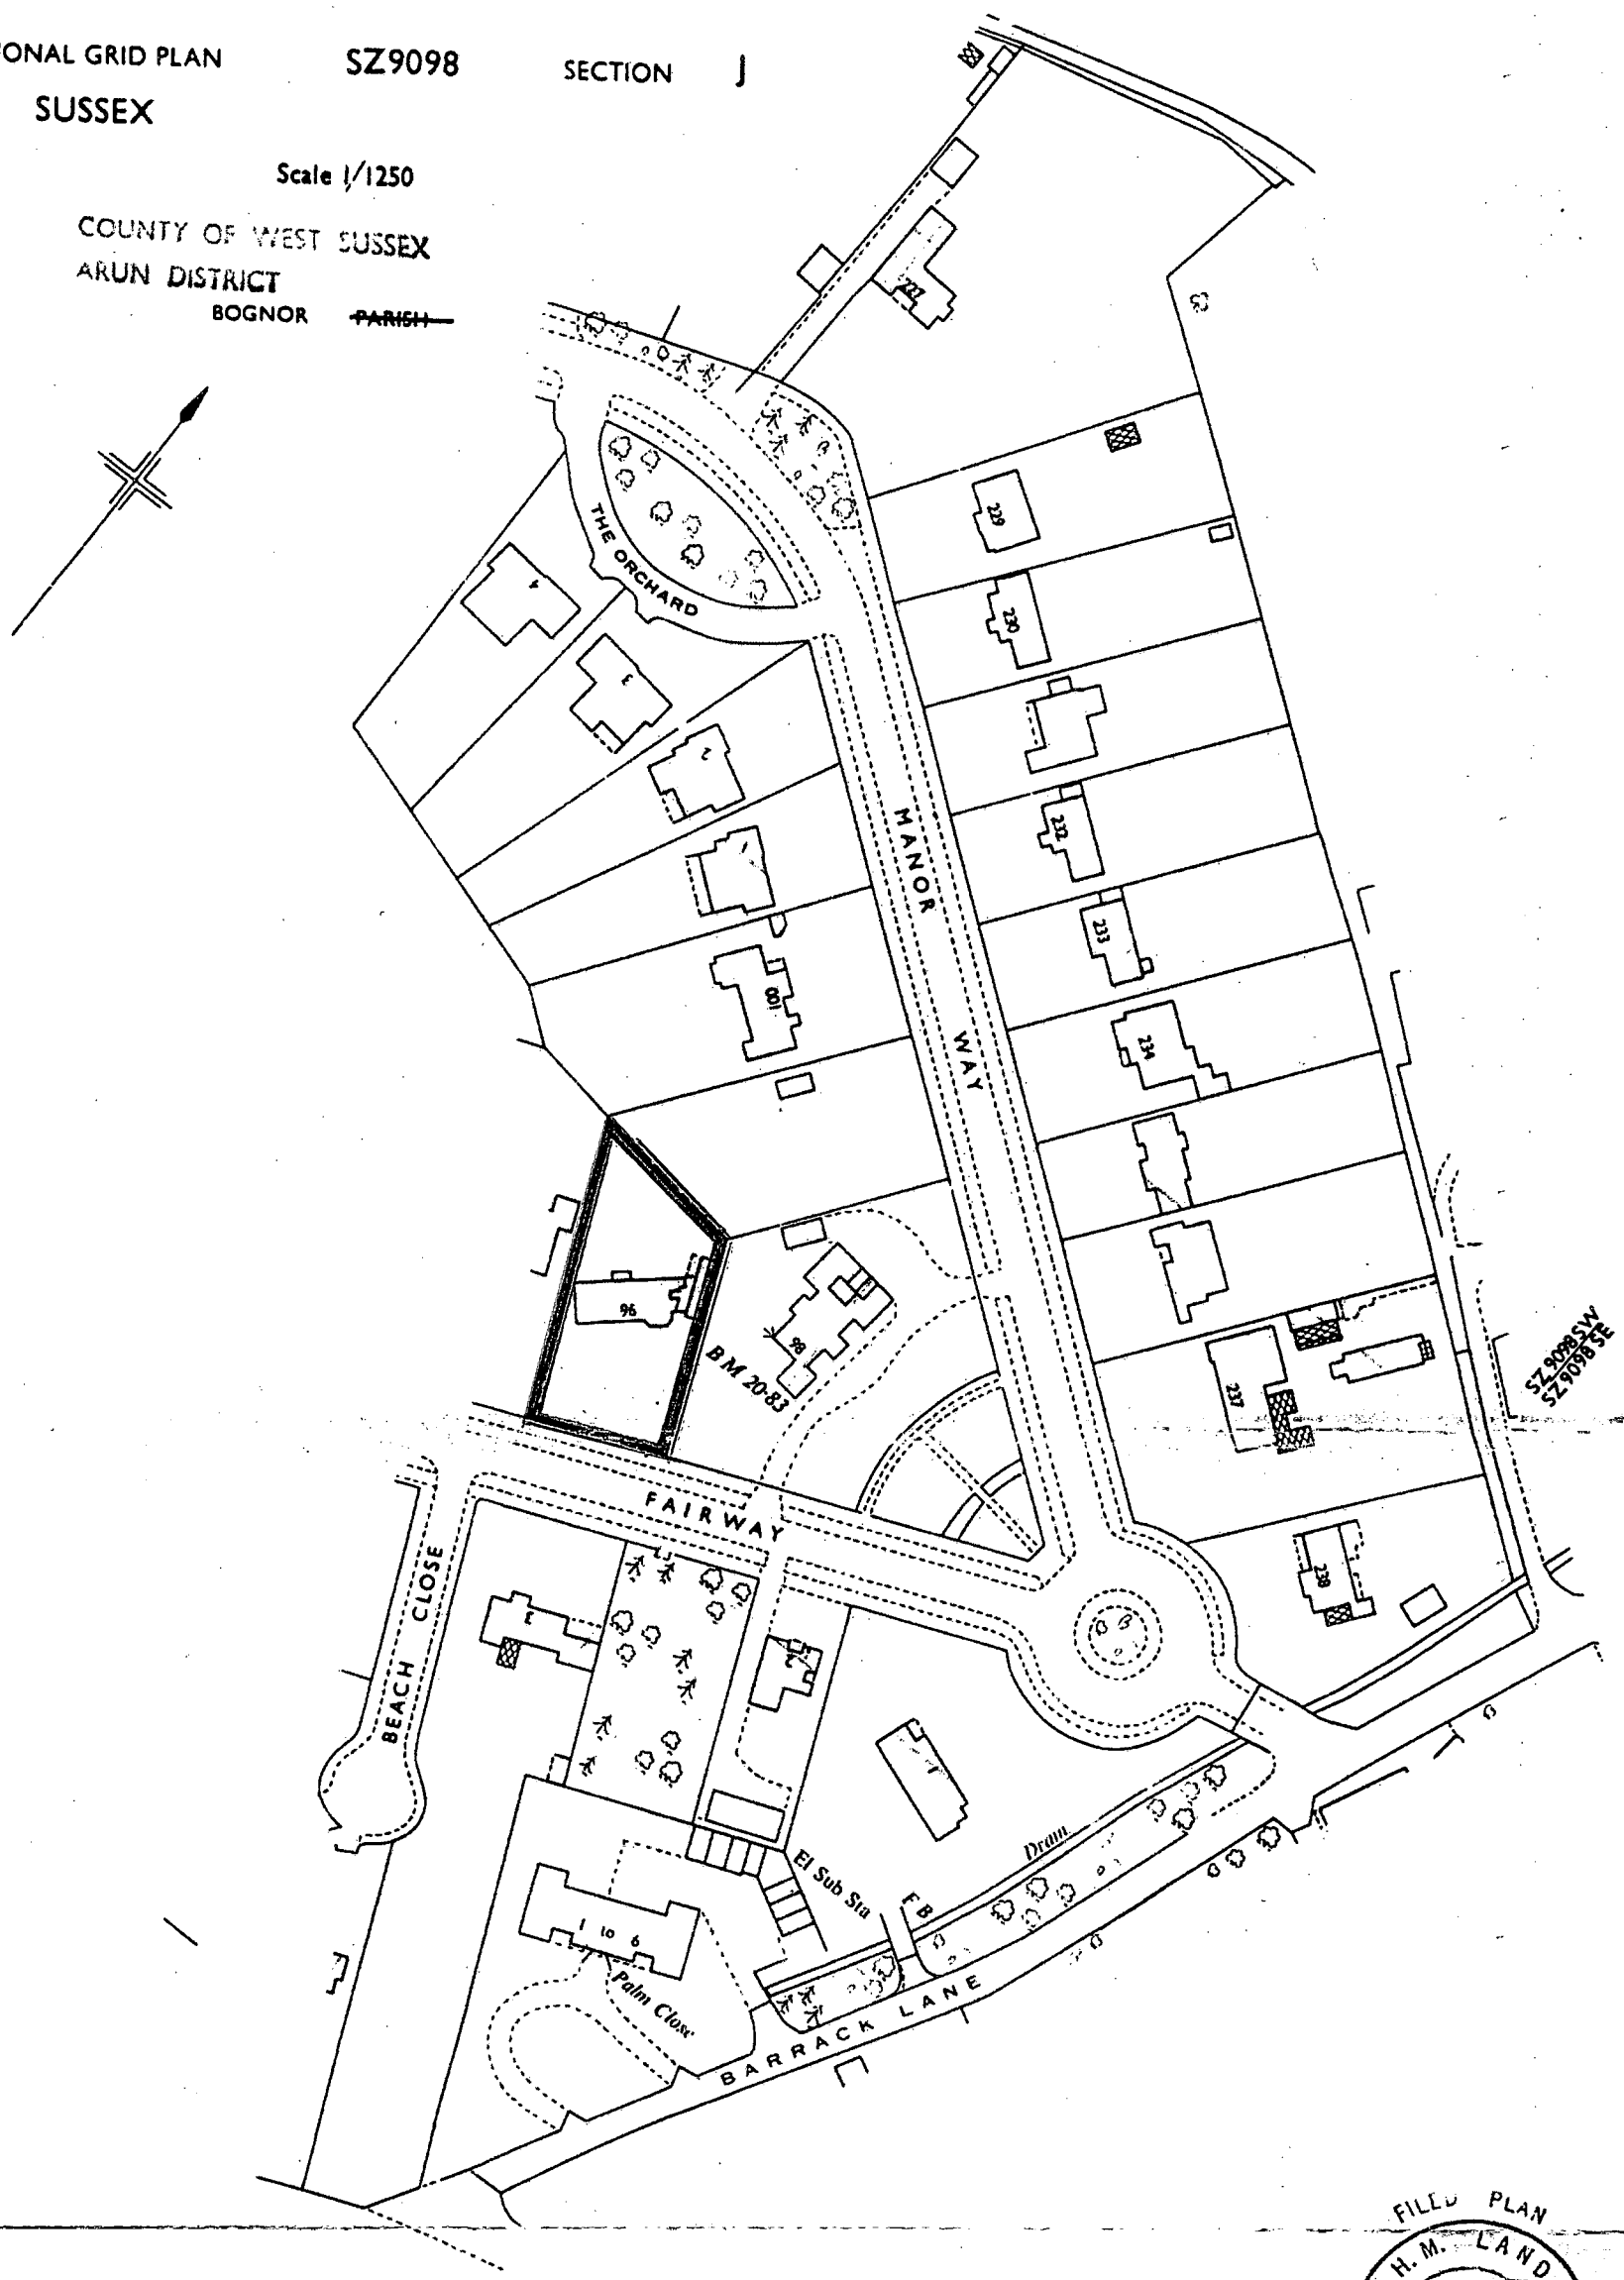

© Crown Copyright 1971

297 NW

FILED PLAN H.M. LAND REGISTRY 29.4.71

TITLE No. SX 1181

This title plan shows the general position of the boundaries: it does not show the exact line of the boundaries. Measurements scaled from this plan may not match measurements between the same points on the ground.
For more information see Land Registry Public Guide 7 - *Title Plans*.
This official copy shows the state of the title plan on **11 February 2005** at **14:32:46**. It may be subject to distortions in scale.
Under s.67 of the Land Registration Act 2002, this copy is admissable in evidence to the same extent as the original.
Issued on 11 February 2005.
© Crown copyright. Produced by HMLR. Further reproduction in whole or part is prohibited without the prior written permission of Ordnance Survey. Licence Number GD272728.
This title is dealt with by the **Portsmouth District Land Registry.**

ARUN DISTRICT COUNCIL
No. AW/52/06
RECEIVED 21/4/06

ARUN DISTRICT COUNCIL.AW/52/06/ 07/04/2006