

DO NOT SCALE EXCEPT FOR PLANNING AND BUILDING REGULATION PURPOSES

GENERAL NOTES

LIGHTING :-
ALL LIGHTING TO BE POSITIONED TO AVOID DIRECT GLARE ON THE EYES OF THE USER AND UNWANTED REFLECTIONS FROM THE SCREEN OR OPERATING FEATURES. GLARE FROM LIGHTING TO BE AVOIDED.
SIGNAGE :-
ALL SIGNAGE TO CONFORM TO BS 8300:2001 SECTIONS 9.2.2 LOCATION & DESIGN OF SIGNS & INFORMATION AND 9.2.3 VISUAL SIGNS.
ALL NEW GLAZING CONFORMS TO BS 6206.
ALL ELECTRICAL WORK CONFORMS TO BS 7671.
IT IS ASSUMED THAT ALL PRELIMINARY WORKS CARRIED OUT / CONTRACTED BY THE SITE OWNER (SHOULD THEY BE REQUIRED BY THE PROJECT) ARE COMPLETED IN ACCORDANCE WITH CURRENT BUILDING REGULATIONS 2010 AND AMENDMENTS THEREAFTER

SITE NOTES

FLOOR CONSTRUCTION:
VINYL TILES ON CONCRETE


REMOVE EXISTING GLAZING PANEL.

INSTALL: SILICONE JOINTED GLAZING, SECURITY ENCLOSURE, 26mm FLOOR PLATE, PLYWOOD PACKERS, ATM, ELECTRICS c/w NEW DISTRIBUTION BOARD AND ILLUMINATED SIGNAGE.


NOTE:- ABOVE INSTALL WORKS DEPENDANT ON ANY SERVICES IN THE ATM LOCATION.

WORK TO BE CARRIED OUT BY OTHERS


REMOVE 2X SHELVING UNITS, 1X PROMO STAND AND THE FLOURESCENT LIGHT.
RELOCATE 1X ROLLER SHUTTER SWITCH.

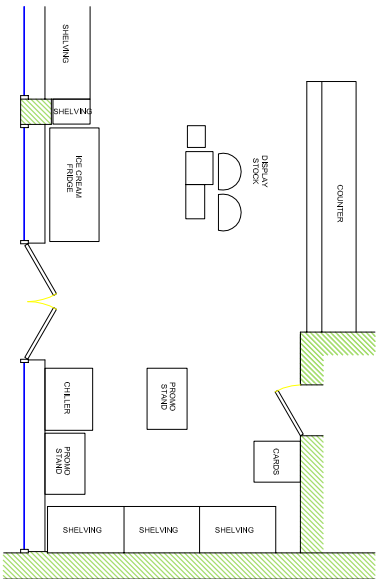


EXISTING (PART) PLAN

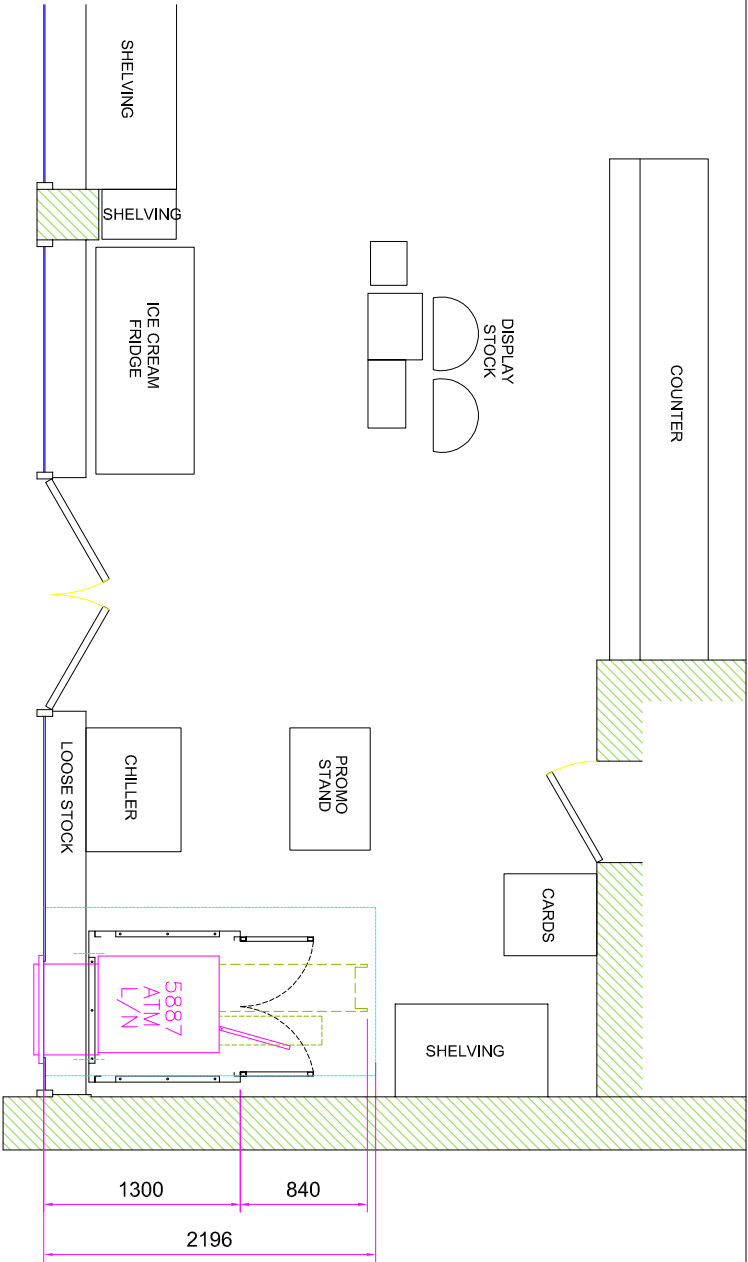


PROPOSED (PART) PLAN

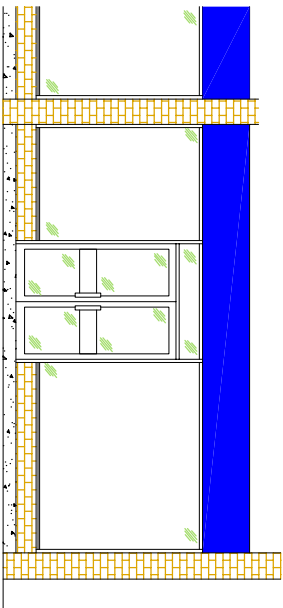


EXISTING ELEVATION

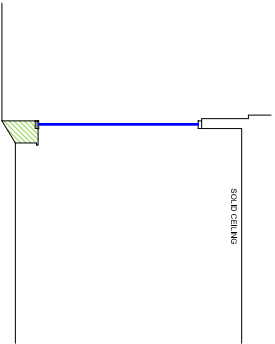

EXISTING SECTION VIEW A-A

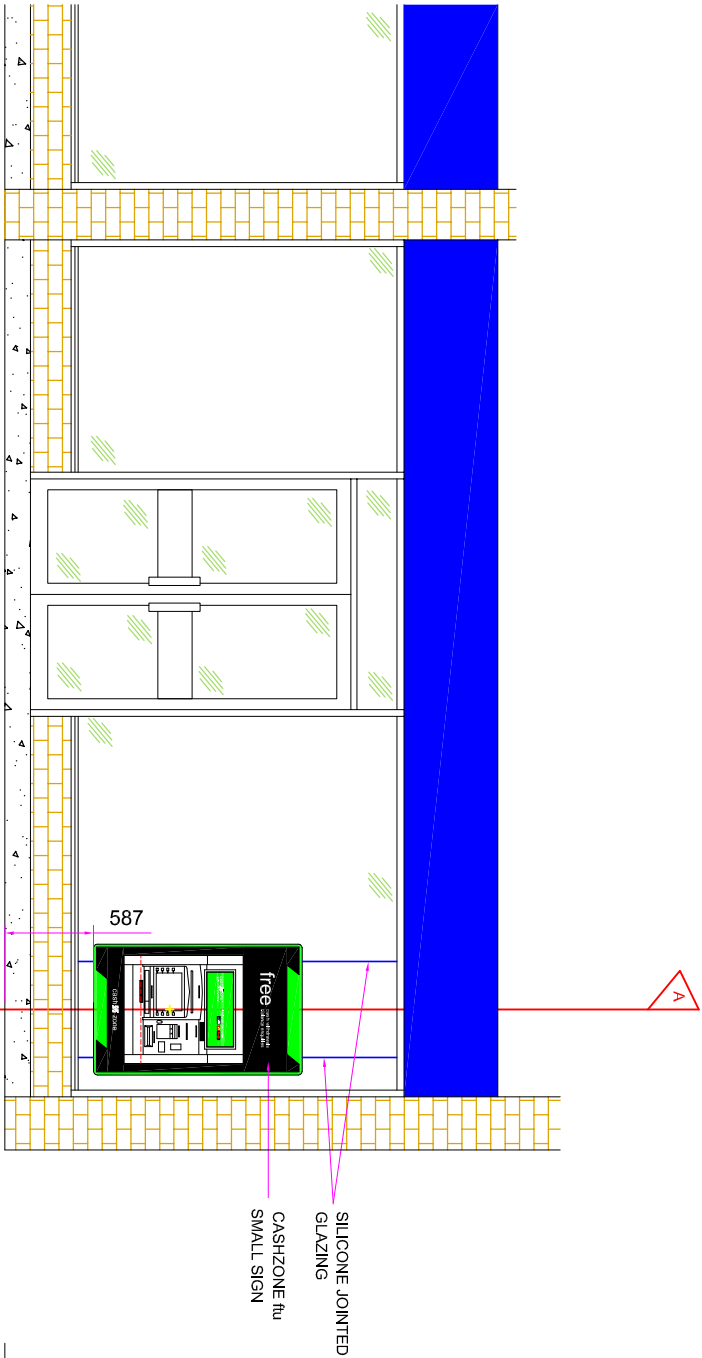

PROPOSED ELEVATION

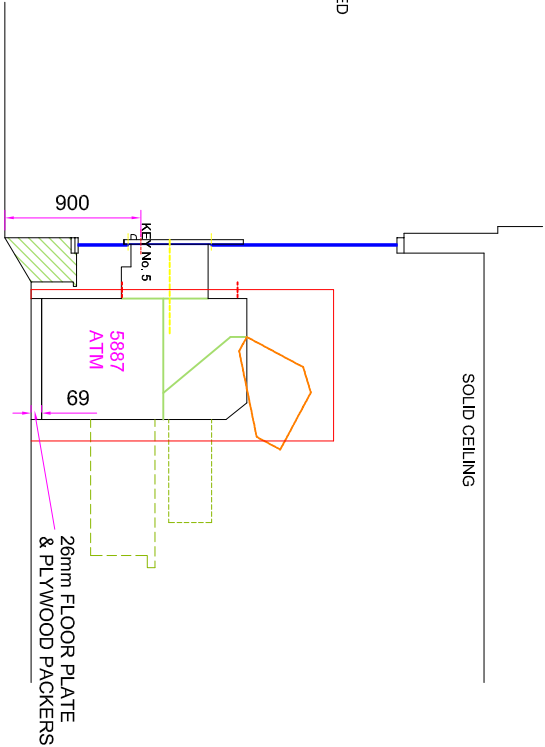

SECTION VIEW A-A

SITE ADDRESS McCOLLS 1a AVISFORD TERRACE, BOGNOR REGIS, PO21 3EX.	TITLE PROPOSED AUTOMATED TELLER MACHINE (ATM) INSTALLATION FOR CASHZONE			
	DRAWN DG	DATE 24/08/16	SCALE VARIOUS @A3	
	REVISION NO. E019567	SHEET	REVISION 01	
	REVISION DESCRIPTION			

CARDTRONICS

UNITED KINGDOM

A division of Cardtronics Europe

new wave

Installation