


- METHOD OF ILLUMINATION:
- LED - ROWS OF LED LIGHTS BEHIND THE TEXT AND TO THE EDGE OF THE BLACK RAISED AREA
 - WHITE LETTERING IS TRANSLUCENT
 - STATIC ILLUMINATION
 - INTERNAL ILLUMINATION
 - APPROX. >60 lux @ 1.0 METRE AND WITH AMBIENT LIGHTING >80 lux

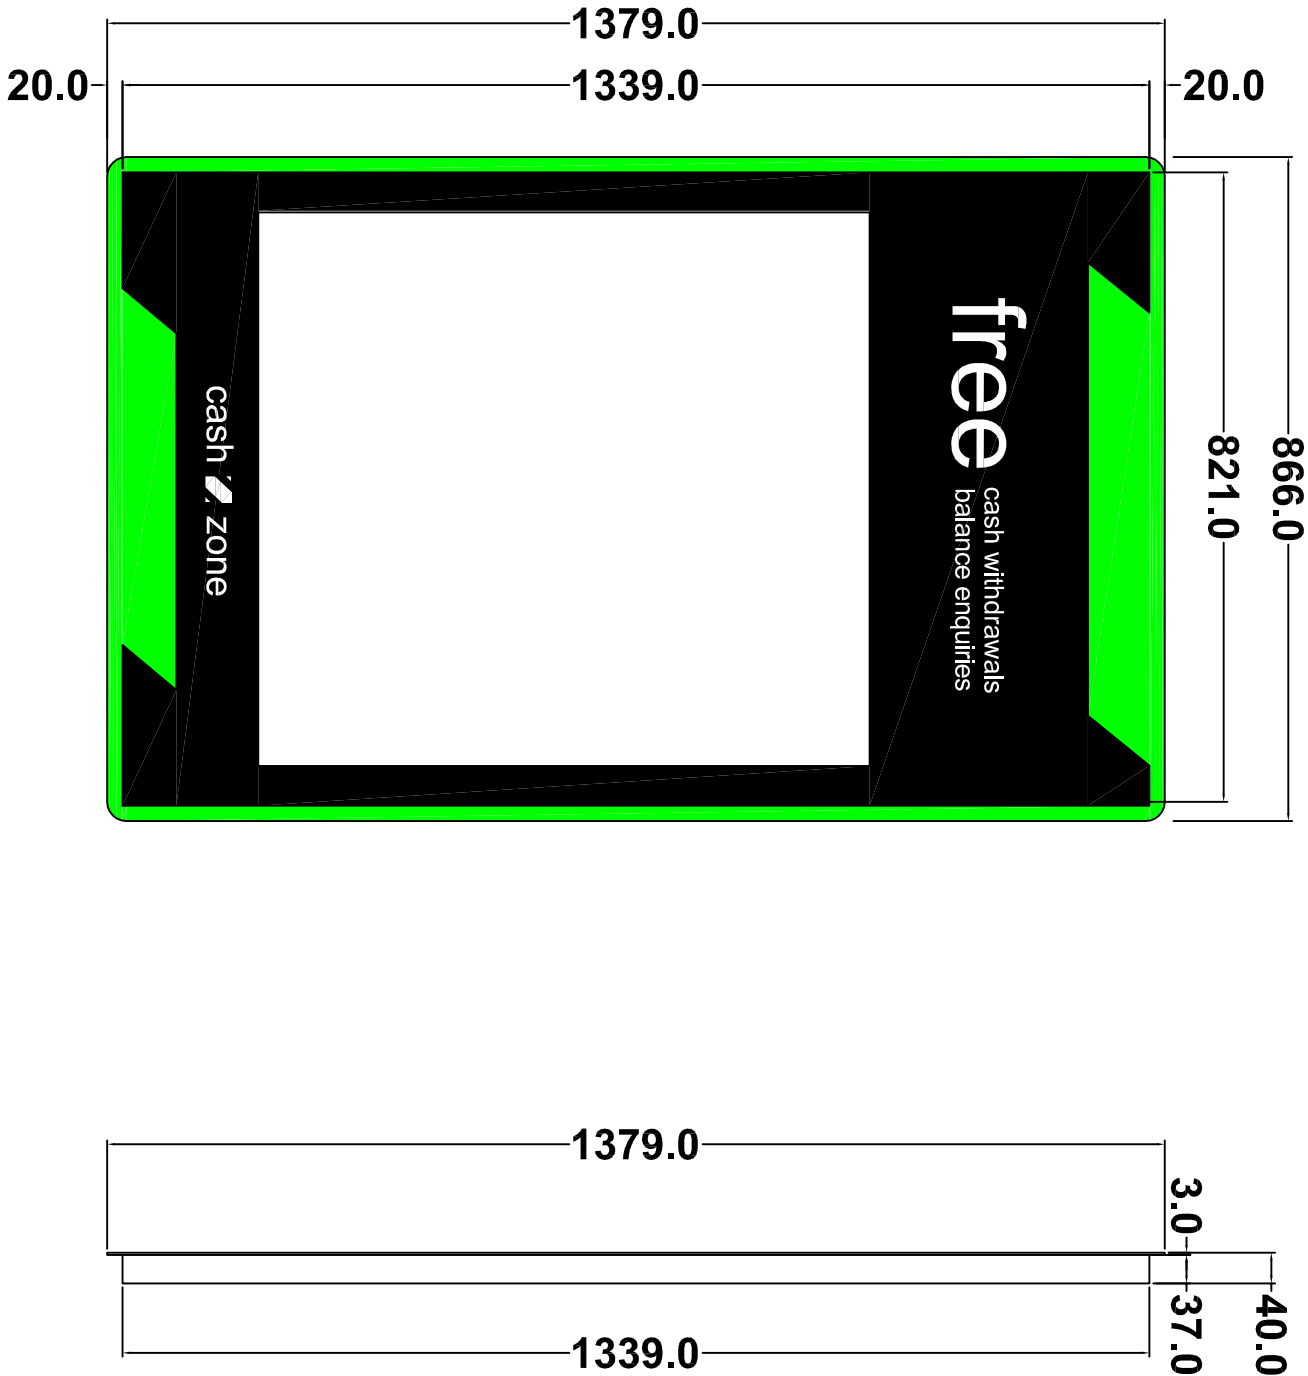

NEW WAVE DRAWING				TITLE		drawing approval	
6987 EXT FTU SMALL ILLUMINATED SURROUND SIGN				03		NAME:-	
				02		POSITION:-	
						APPROVED:-	
						SIGNED:-	
DRAWN CB				DATE 11/02/16	SCALE 1:10 @ A3		
REFNOG NO. NW0065				SHEET -	REVISION	BY DATE:-	
				REVISION DESCRIPTION	DATE		