


EXTENDED BEZEL

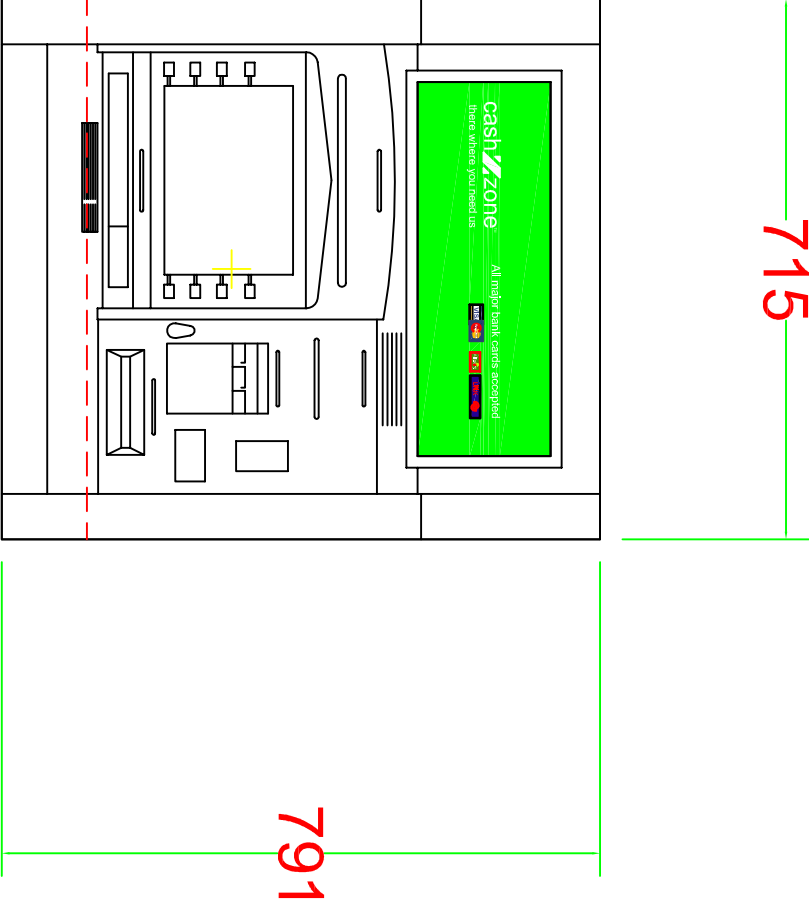

NEW WAVE DRAWING									
TITLE									
CASHZONE 5887 EXT ILLUMINATED LOGO PANEL					03				
					02				
DRAWN	ND	DATE	21/03/2016	SCALE	1:10 @ A3				
REVISION	SHEET	SHEET	1	REVISION					
NW00066A									



UNITED KINGDOM

A division of Cardtronics Europe

new wave

Installation Services

SIGN MATERIALS :-

GREEN PERSPEX SHEET WITH WHITE LETTERING AND BANK SYMBOLS IN VARIOUS COLOURS

METHOD OF ILLUMINATION :-

- ROWS OF LED LIGHTS BEHIND THE TEXT
- WHITE LETTERING IS TRANSLUCENT
- STATIC ILLUMINATION
- INTERNAL ILLUMINATION
- APPROX > 60 LUX @ 1.0 METRE AND WITH AMBIENT LIGHTING > 80 LUX