


EXTENDED BEZEL

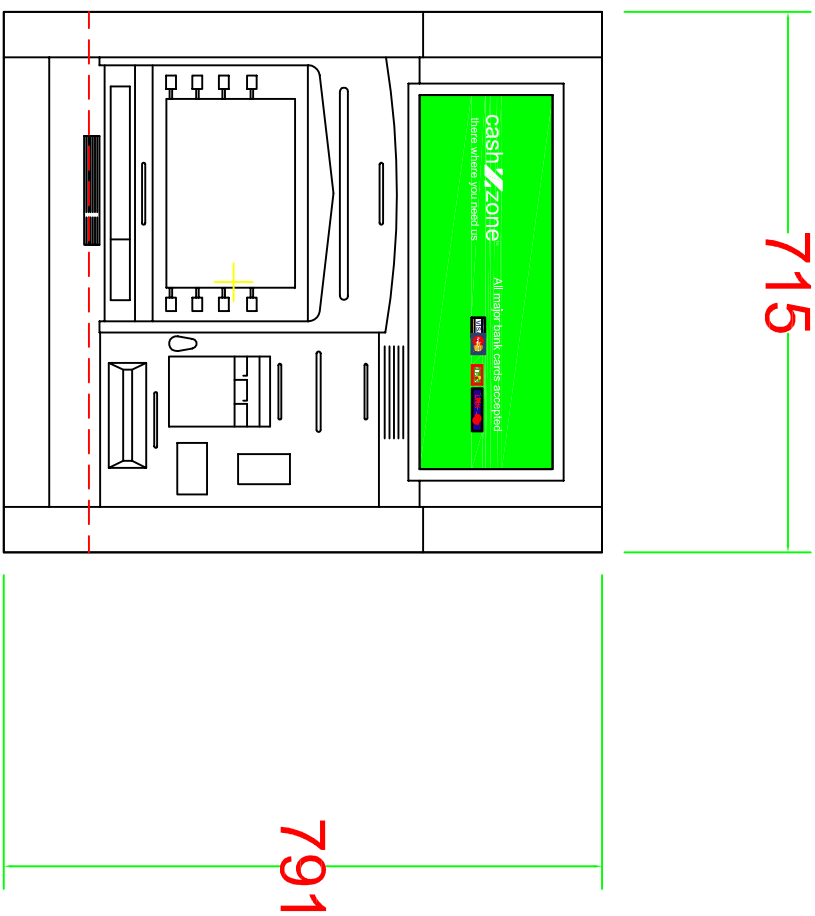

NEW WAVE DRAWING										TITLE											
CASHZONE 5887 EXT ILLUMINATED LOGO PANEL										03								drawing approval			
										02											
DRAWN		ND		DATE		SCALE								NAME:-							
REFDING NO.		SHEET		REVISION		1:10 @ A3				01				POSITION:-		APPROVED:-					
NW0066A		SHEET 1												DATE:-		SIGNED:-					

CARDTRONICS
 UNITED KINGDOM
 A division of Cardtronics Europe

new wave
 installations

SIGN MATERIALS:-

GREEN PERSPEX SHEET WITH WHITE LETTERING AND BANK SYMBOLS IN VARIOUS COLOURS

METHOD OF ILLUMINATION :-

- ROWS OF LED LIGHTS BEHIND THE TEXT
- WHITE LETTERING IS TRANSLUCENT
- STATIC ILLUMINATION
- INTERNAL ILLUMINATION
- APPROX > 60 LUX @ 1.0 METRE AND WITH AMBIENT LIGHTING > 80 LUX