



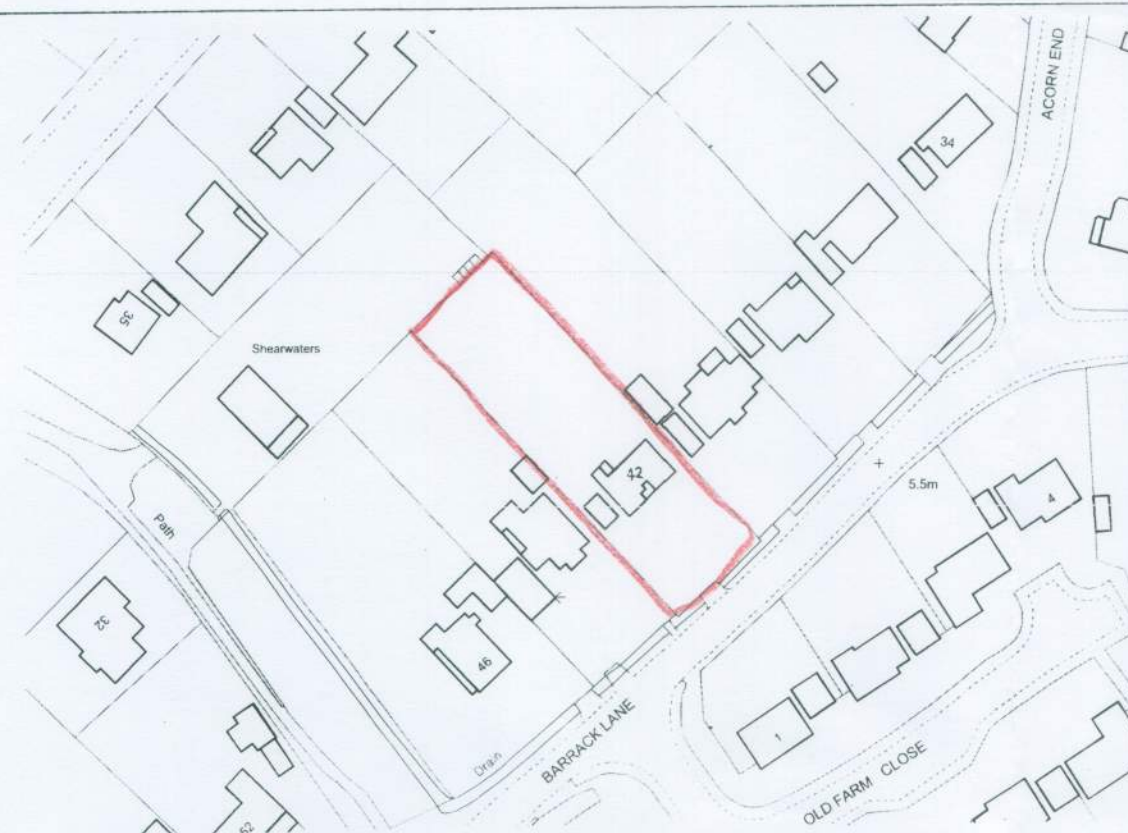


location plan

1 : 1250

BOUNDARY

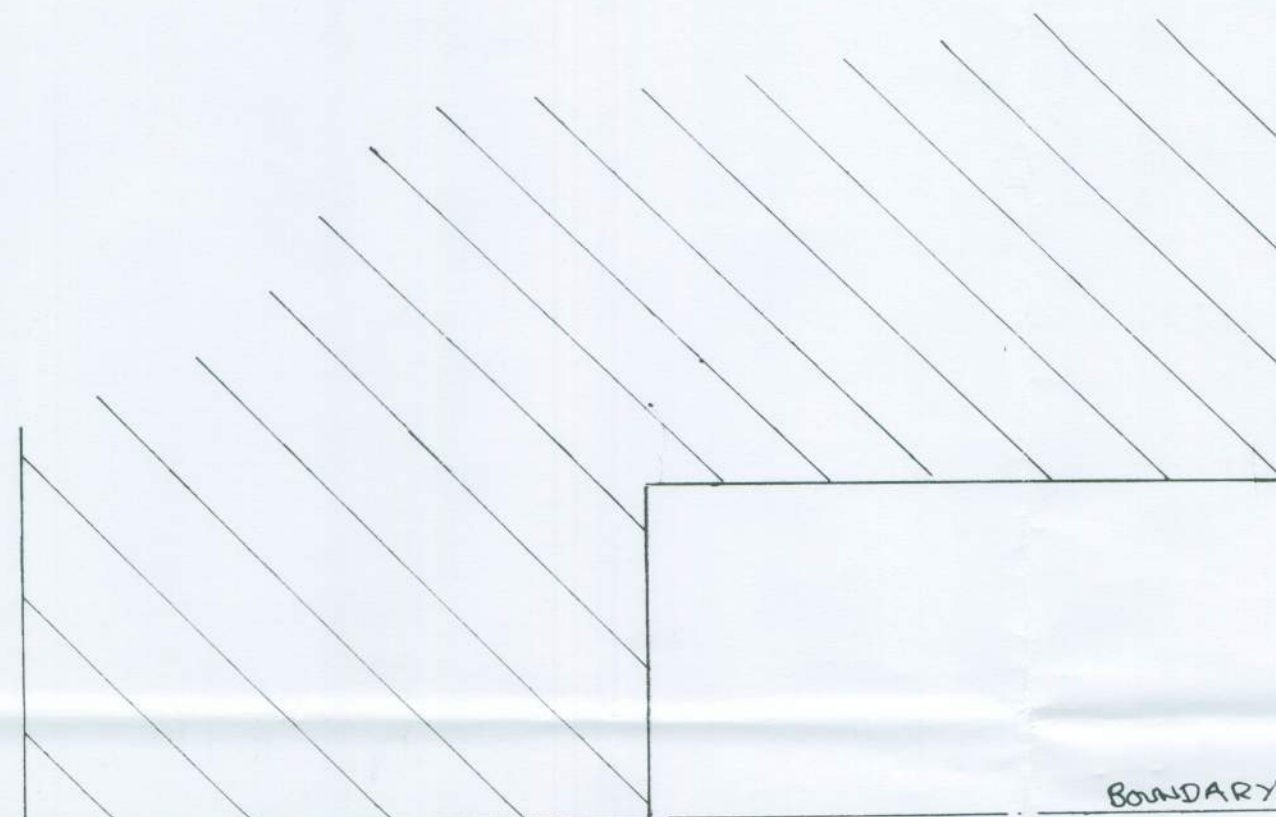


BOUNDARY

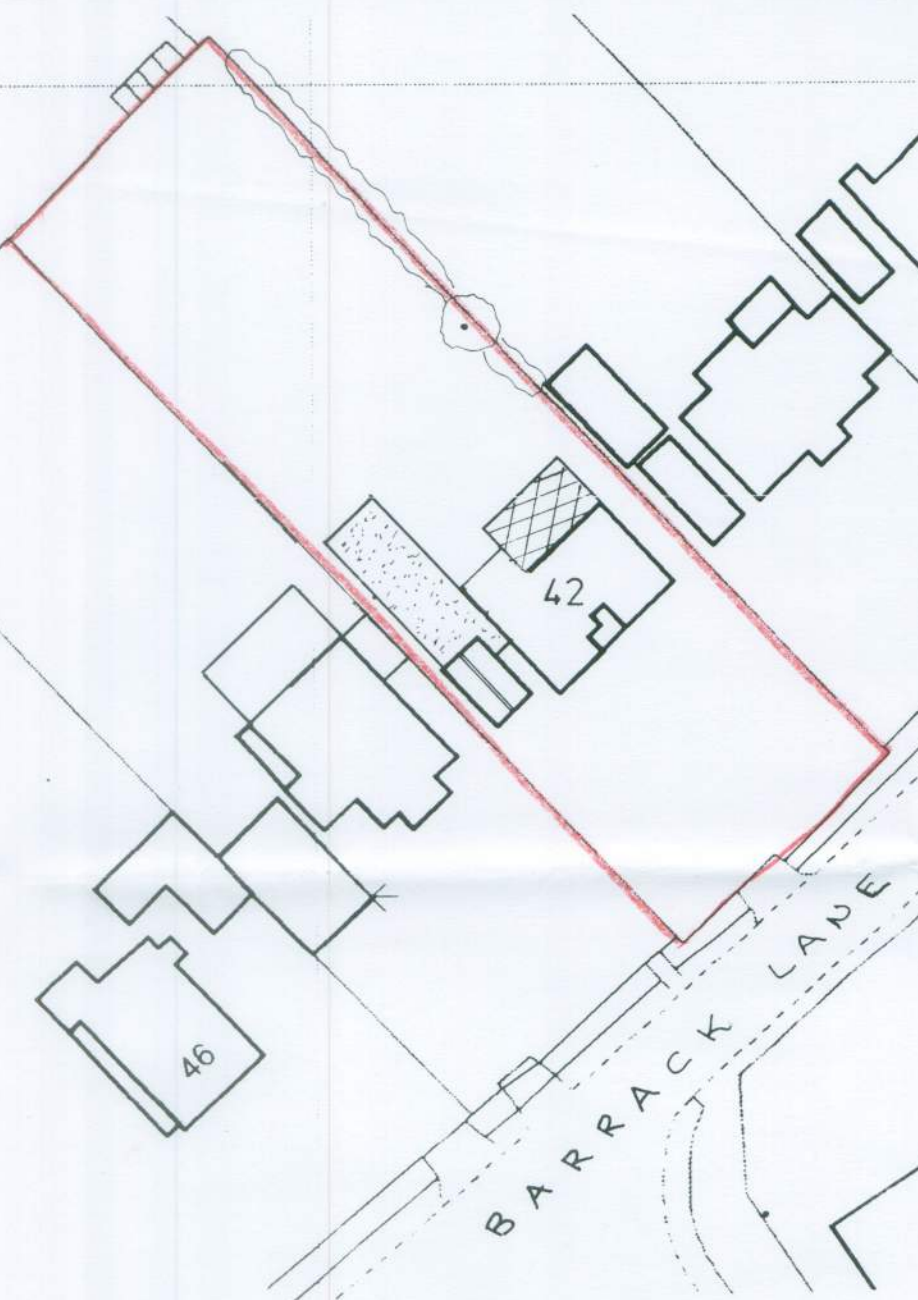

block plan

1 : 500

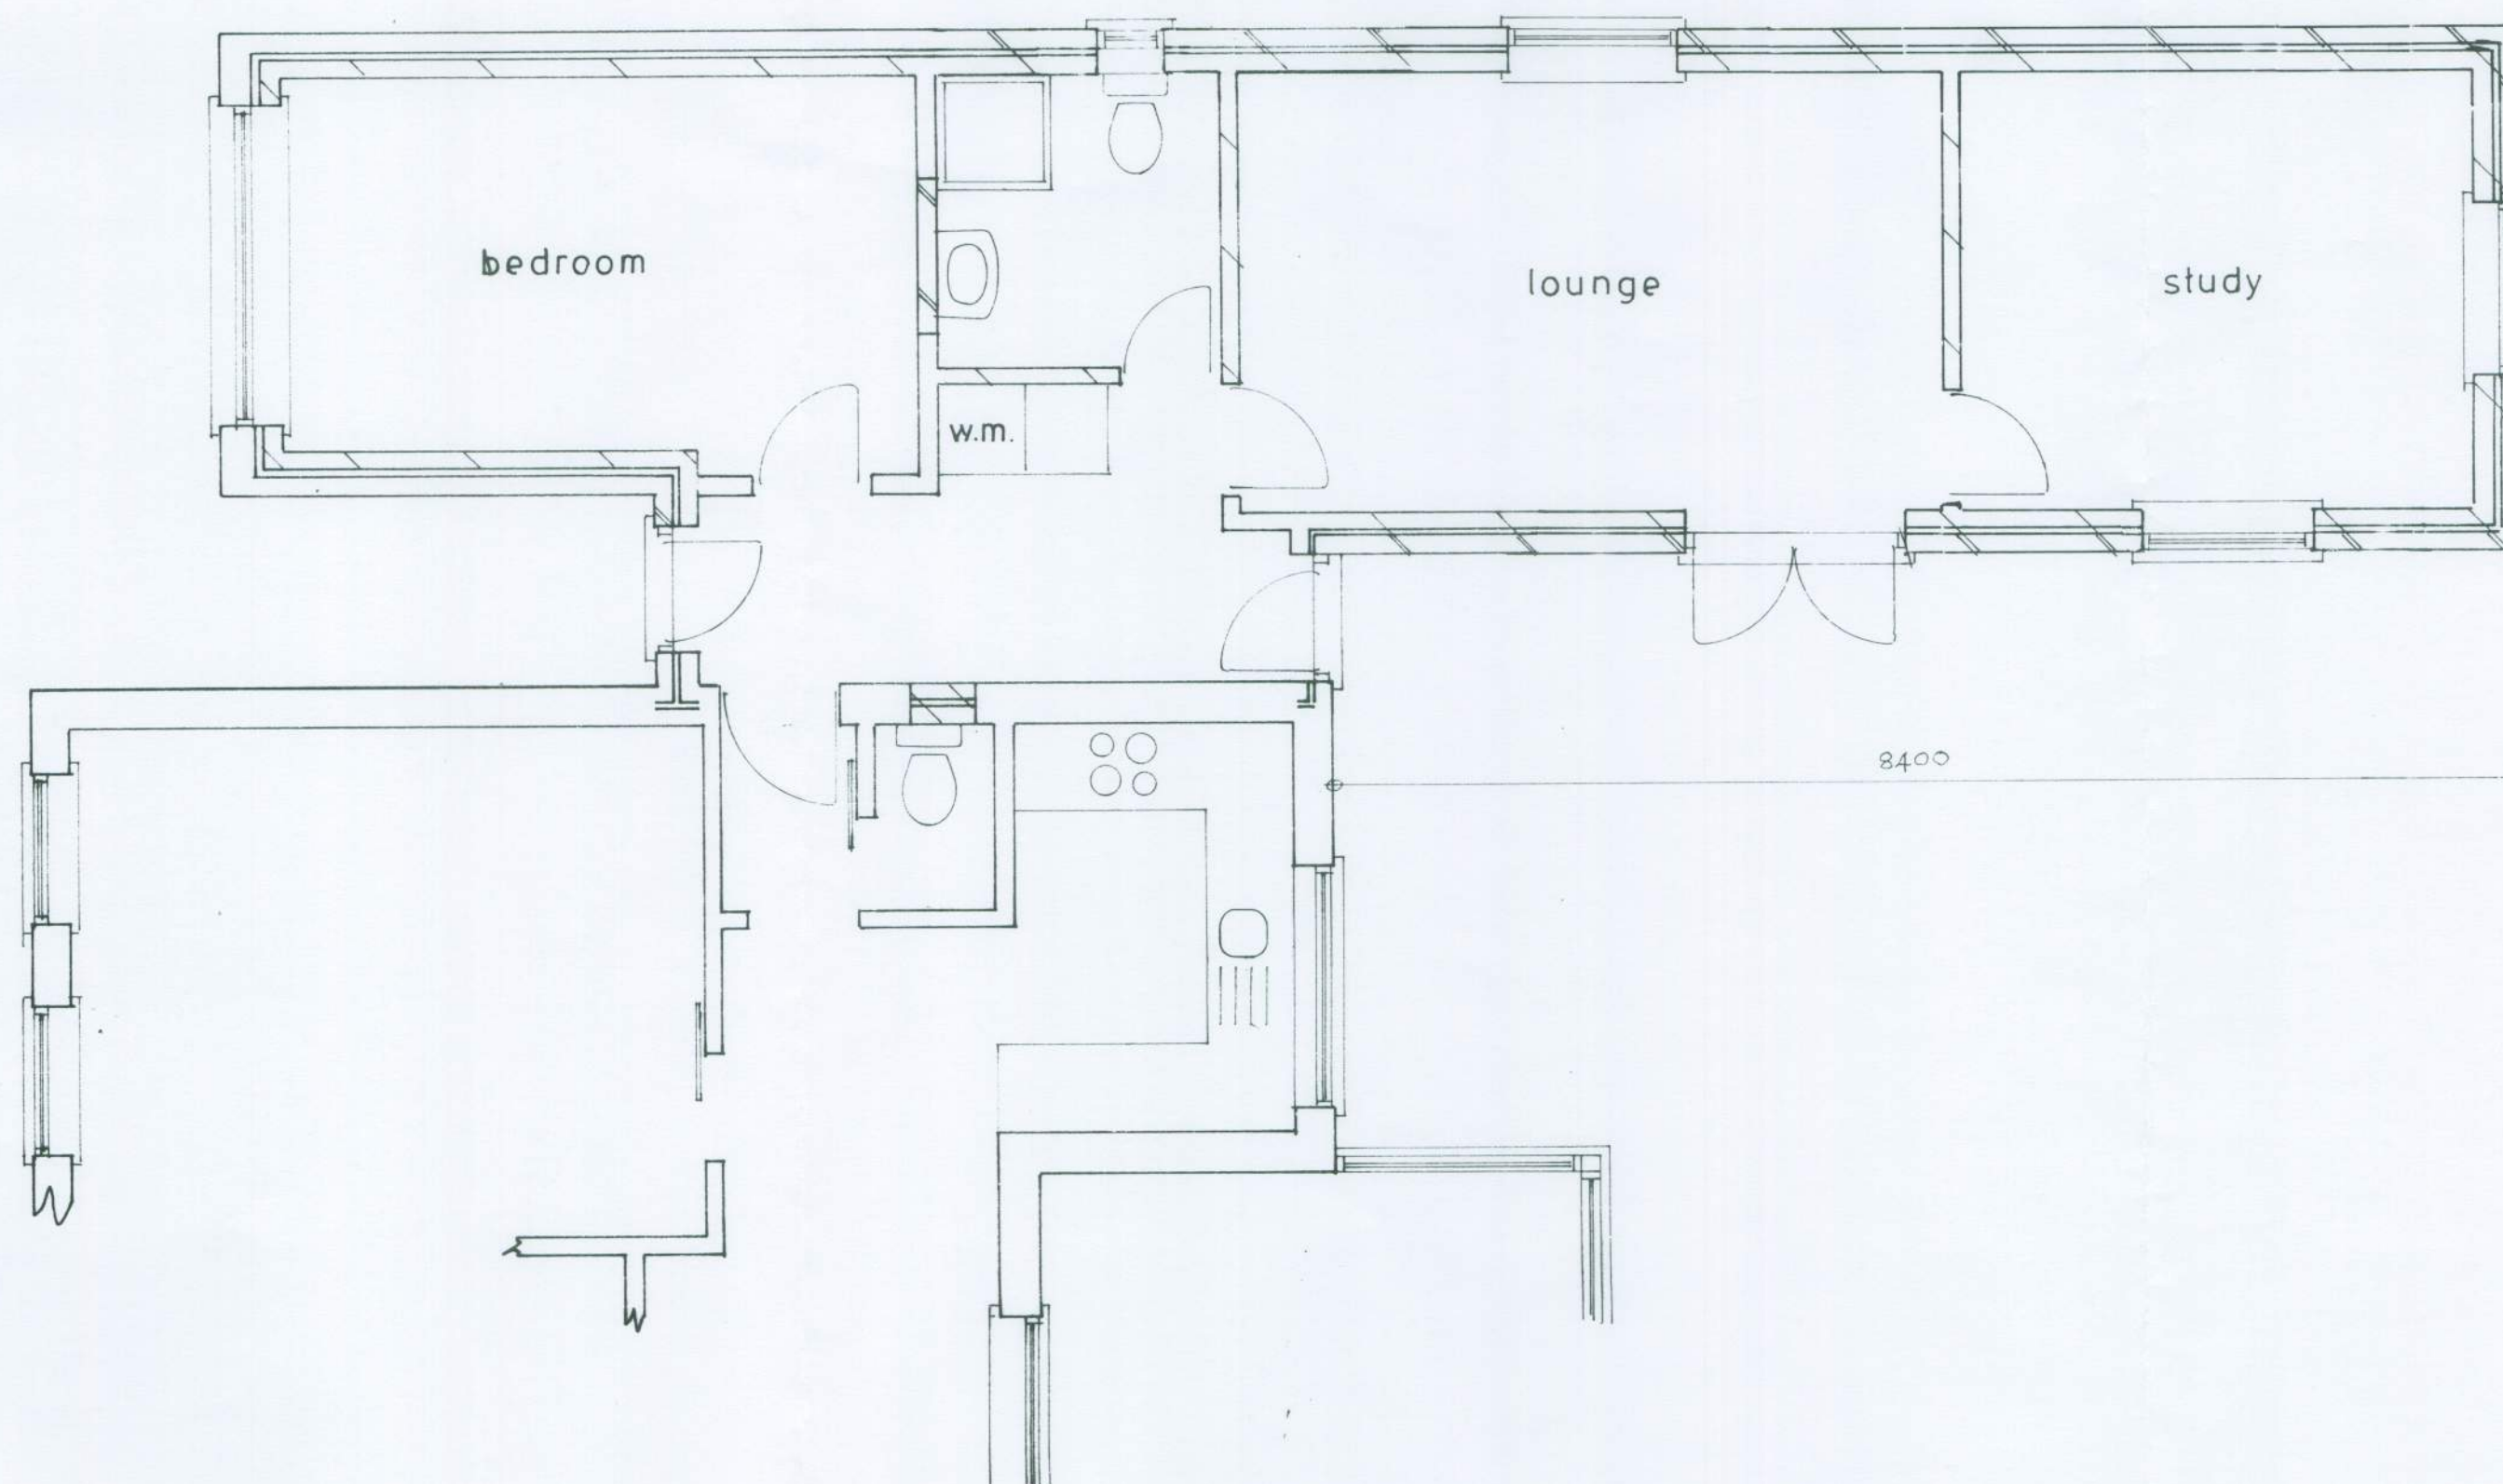

PROPOSED SINGLE STOREY EXTENSION AT 42, BARRACK LANE, ALDWICK FOR MR. A. GREENWOOD.

sheet 1 of 3

Bryan Butcher
Rainbow Cottage
Nyetimber Lane
Bognor Regis PO21 3JX
01243 266871
07973 233442
bryan.butcher@btinternet.com
www.bryanbutcher.com