


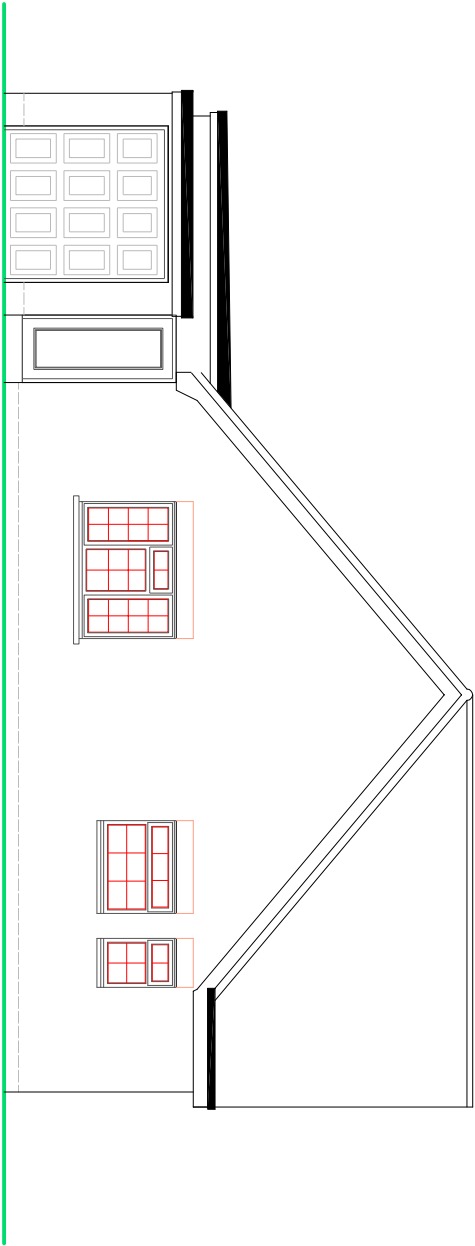


SOUTH ELEVATION

NOTES


ROOF - Plain concrete tiles to pitched roof.

WALLS - Dark face brickwork in dark coloured mortar.


WINDOWS/DOORS - White framed PVC double glazed units.

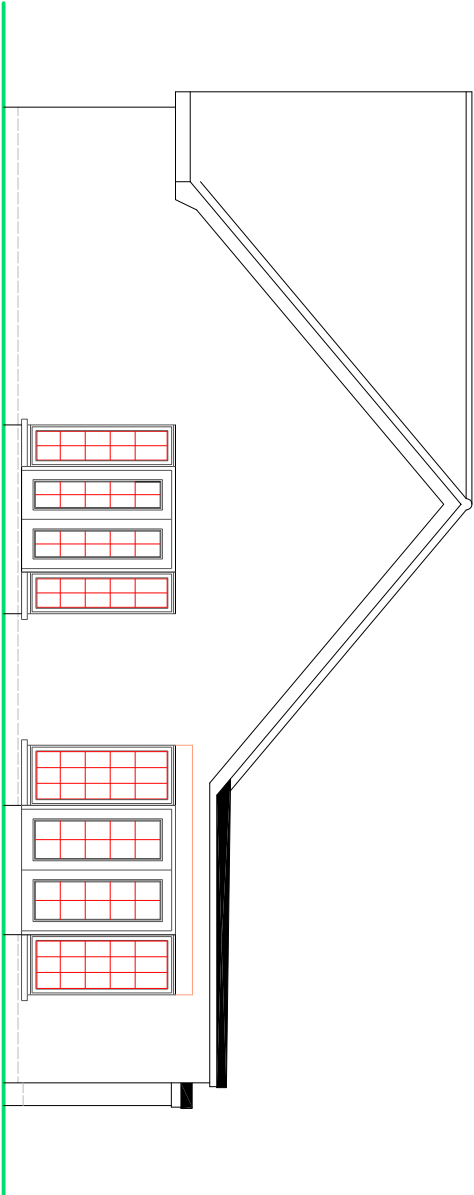

NORTH ELEVATION

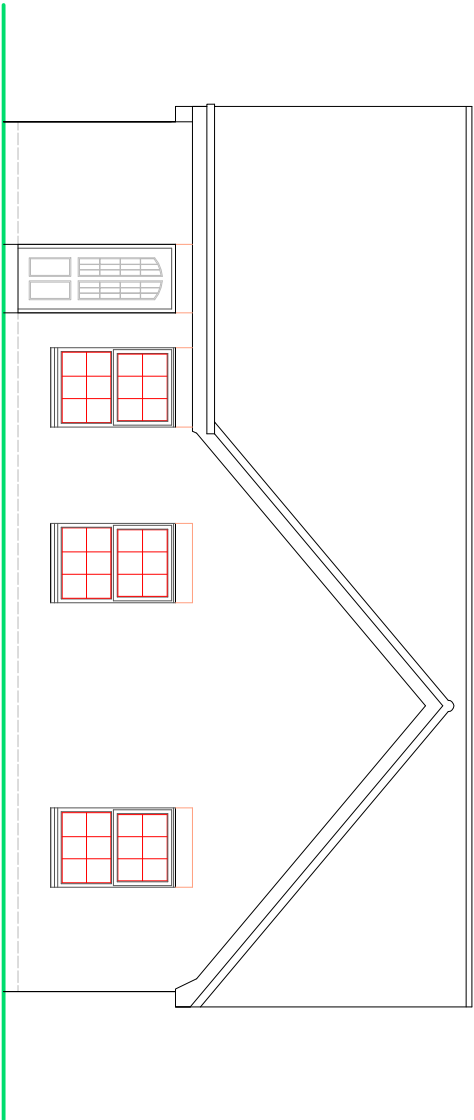

EAST ELEVATION

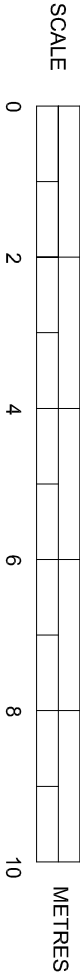

EXISTING ELEVATIONS

SUSSEX BUILDING CONSULTANCY LIMITED

2 STIRLING WAY, ALDWICK,
BOGNOR REGIS, WEST SUSSEX.

SCALE - 1/100 REV - DATE - 11/02/2019

Partner
LABC
3 NORTHCOTE ROAD
BOGNOR REGIS
PO21 3LZ
TEL - (01243) 861379