


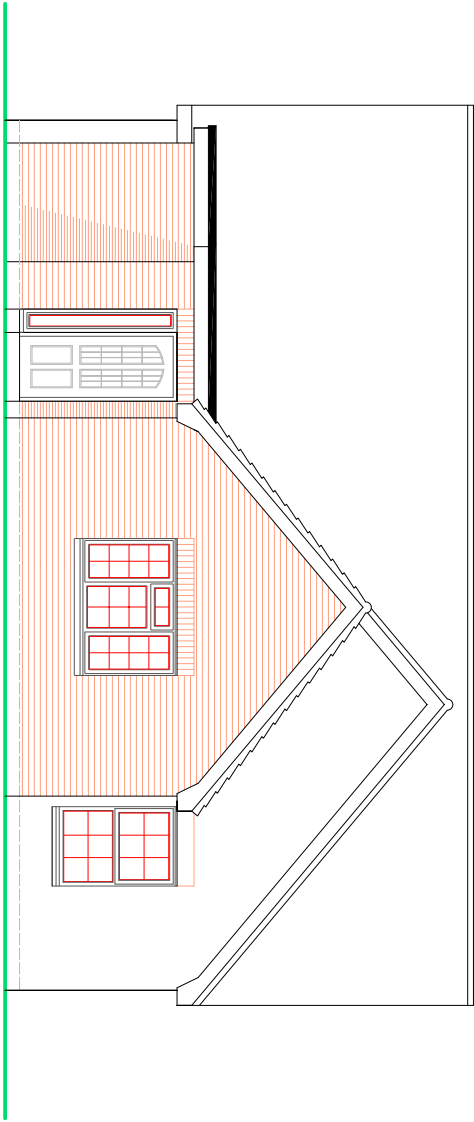


EAST ELEVATION

NOTES


ROOF - Plain concrete tiles to pitched roof to match, fibreglass covering to flat roof part.

WALLS - Dark face brickwork in dark coloured mortar to match.


WINDOWS/DOORS - White framed PVC double glazed units.

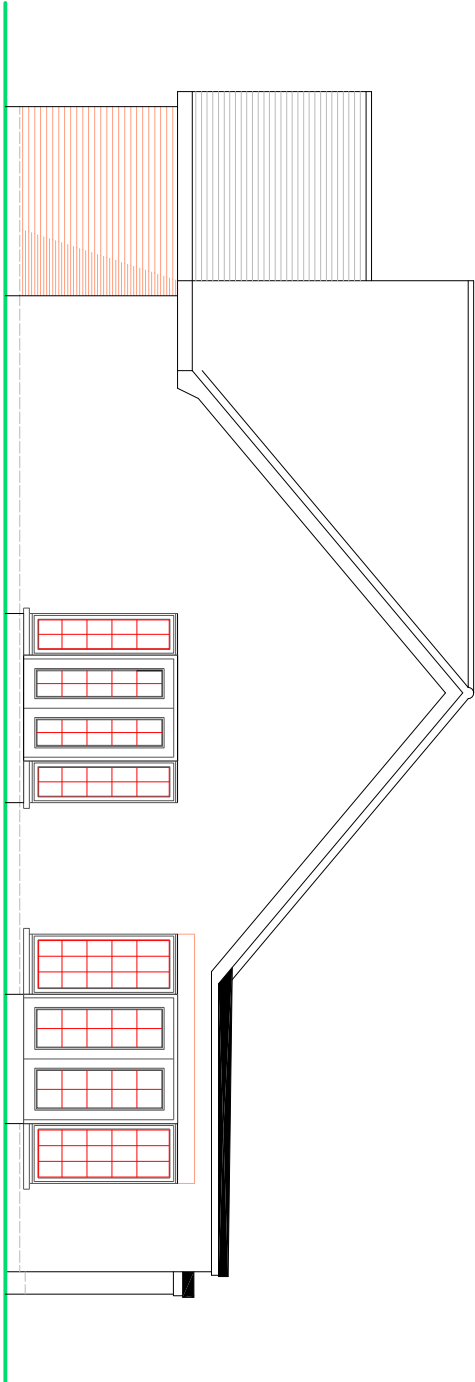

NORTH ELEVATION

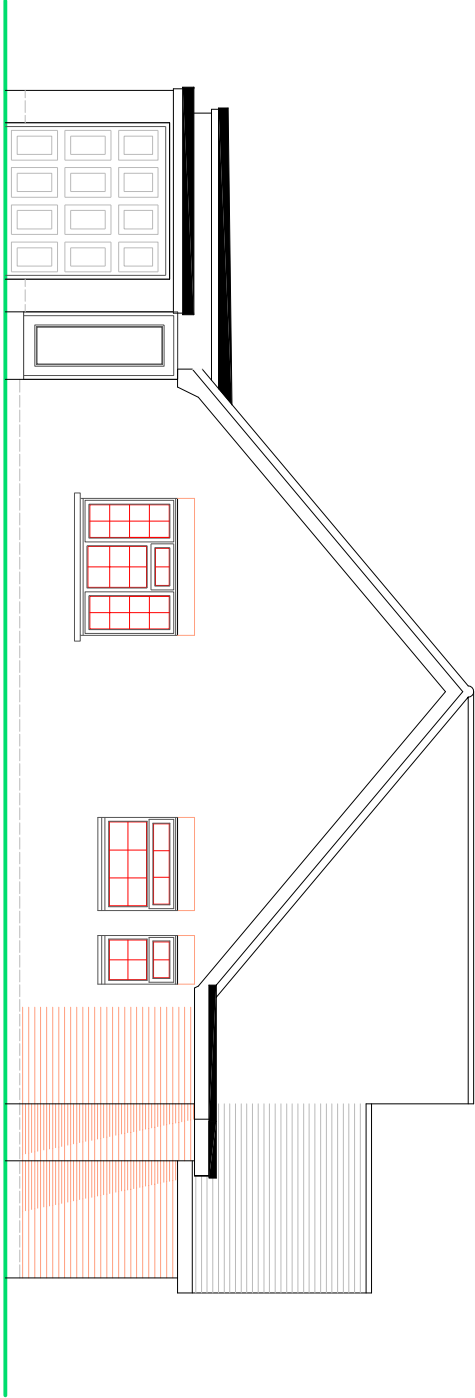

SOUTH ELEVATION

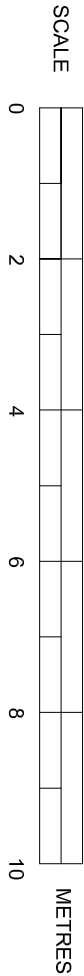

PROPOSED ELEVATIONS

SUSSEX BUILDING CONSULTANCY LIMITED

2 STIRLING WAY, ALDWICK,
BOGNOR REGIS, WEST SUSSEX.

SCALE - 1/100 REV - DATE - 12/02/2019



LABC
Pattner
3 NORTHGATE ROAD
PO21 5LZ
TEL: (01243) 861379