


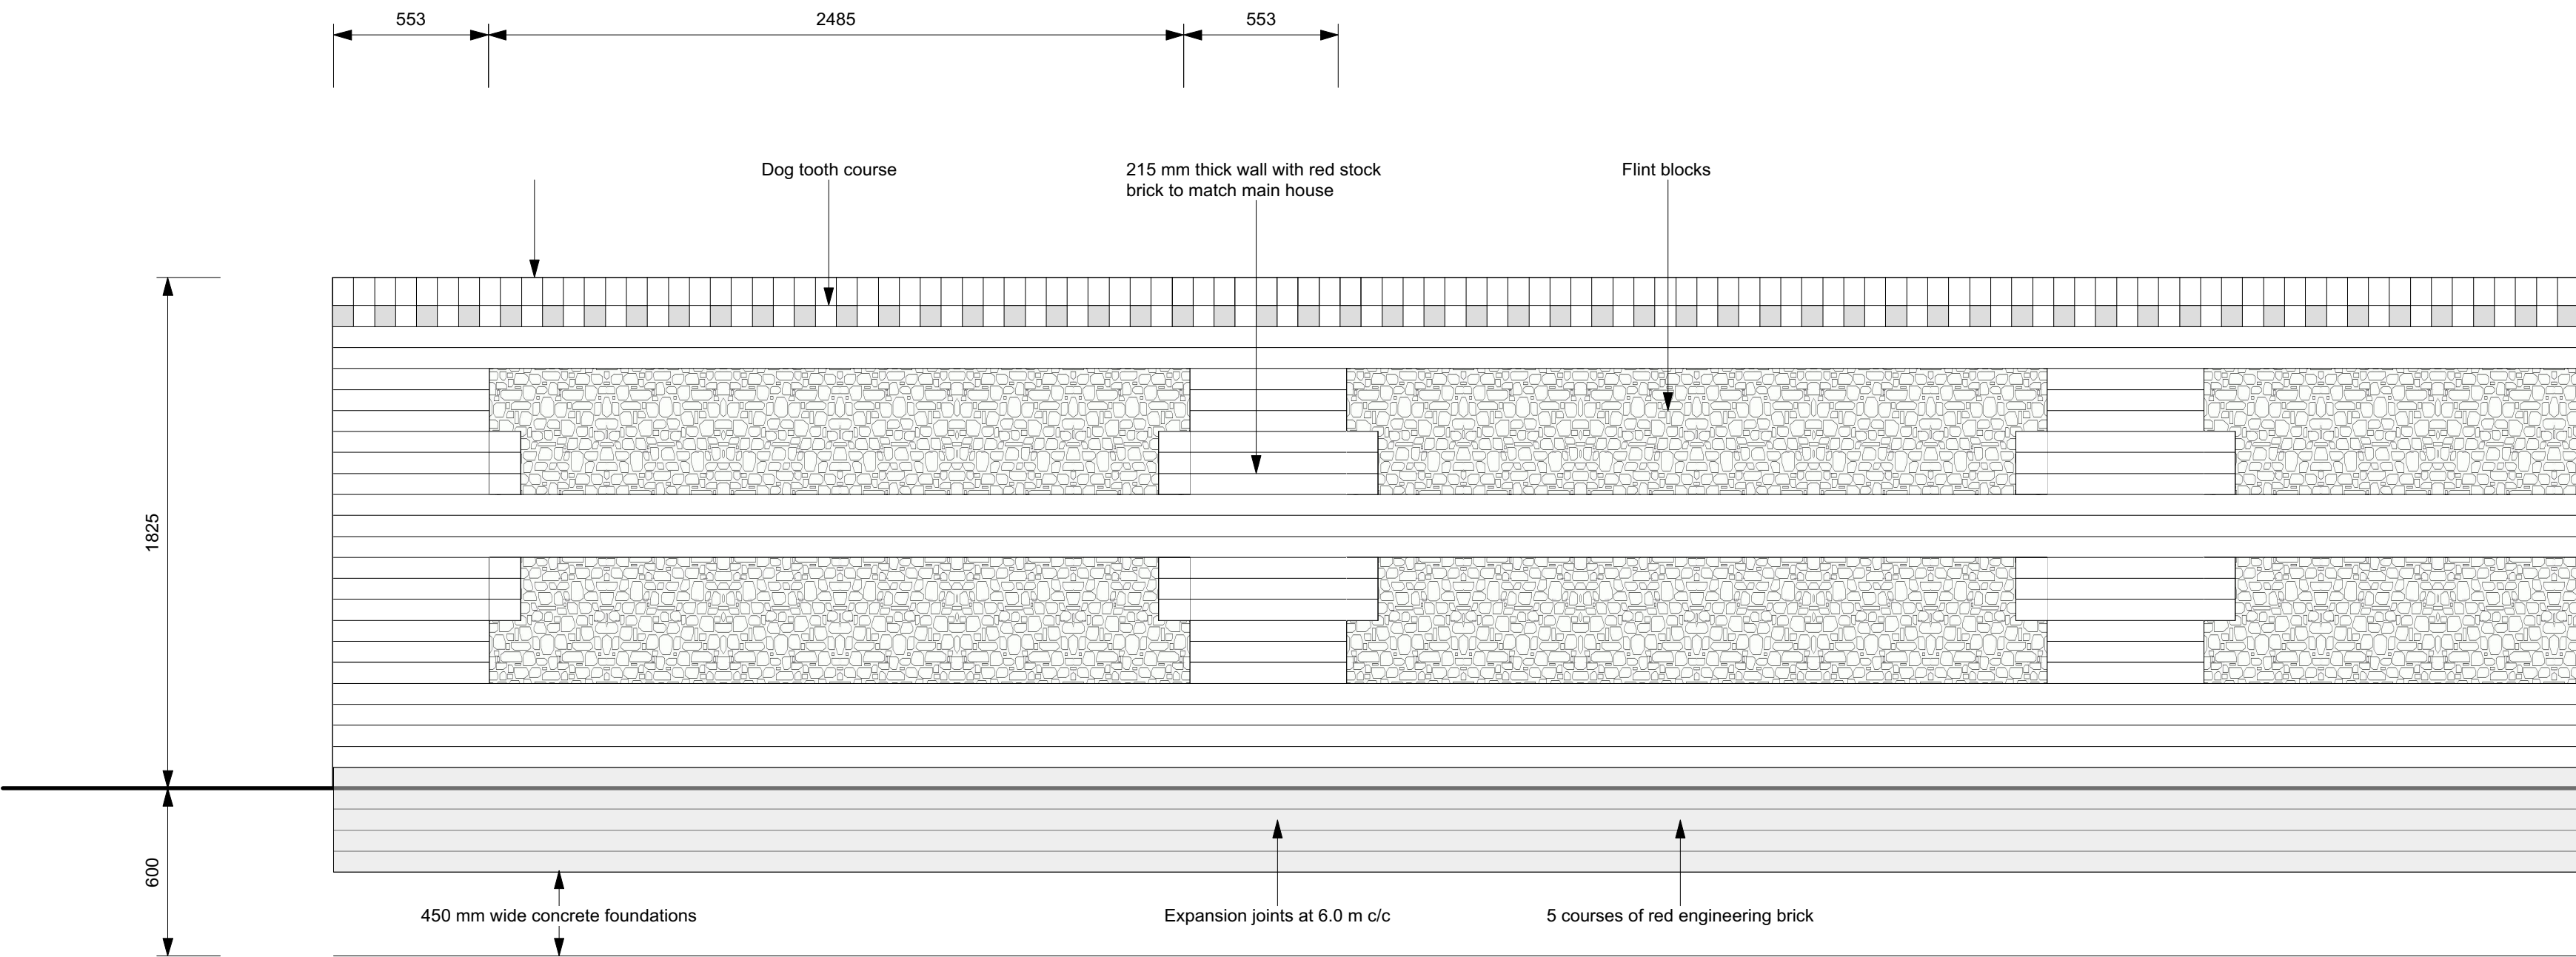

Detail Elevation