


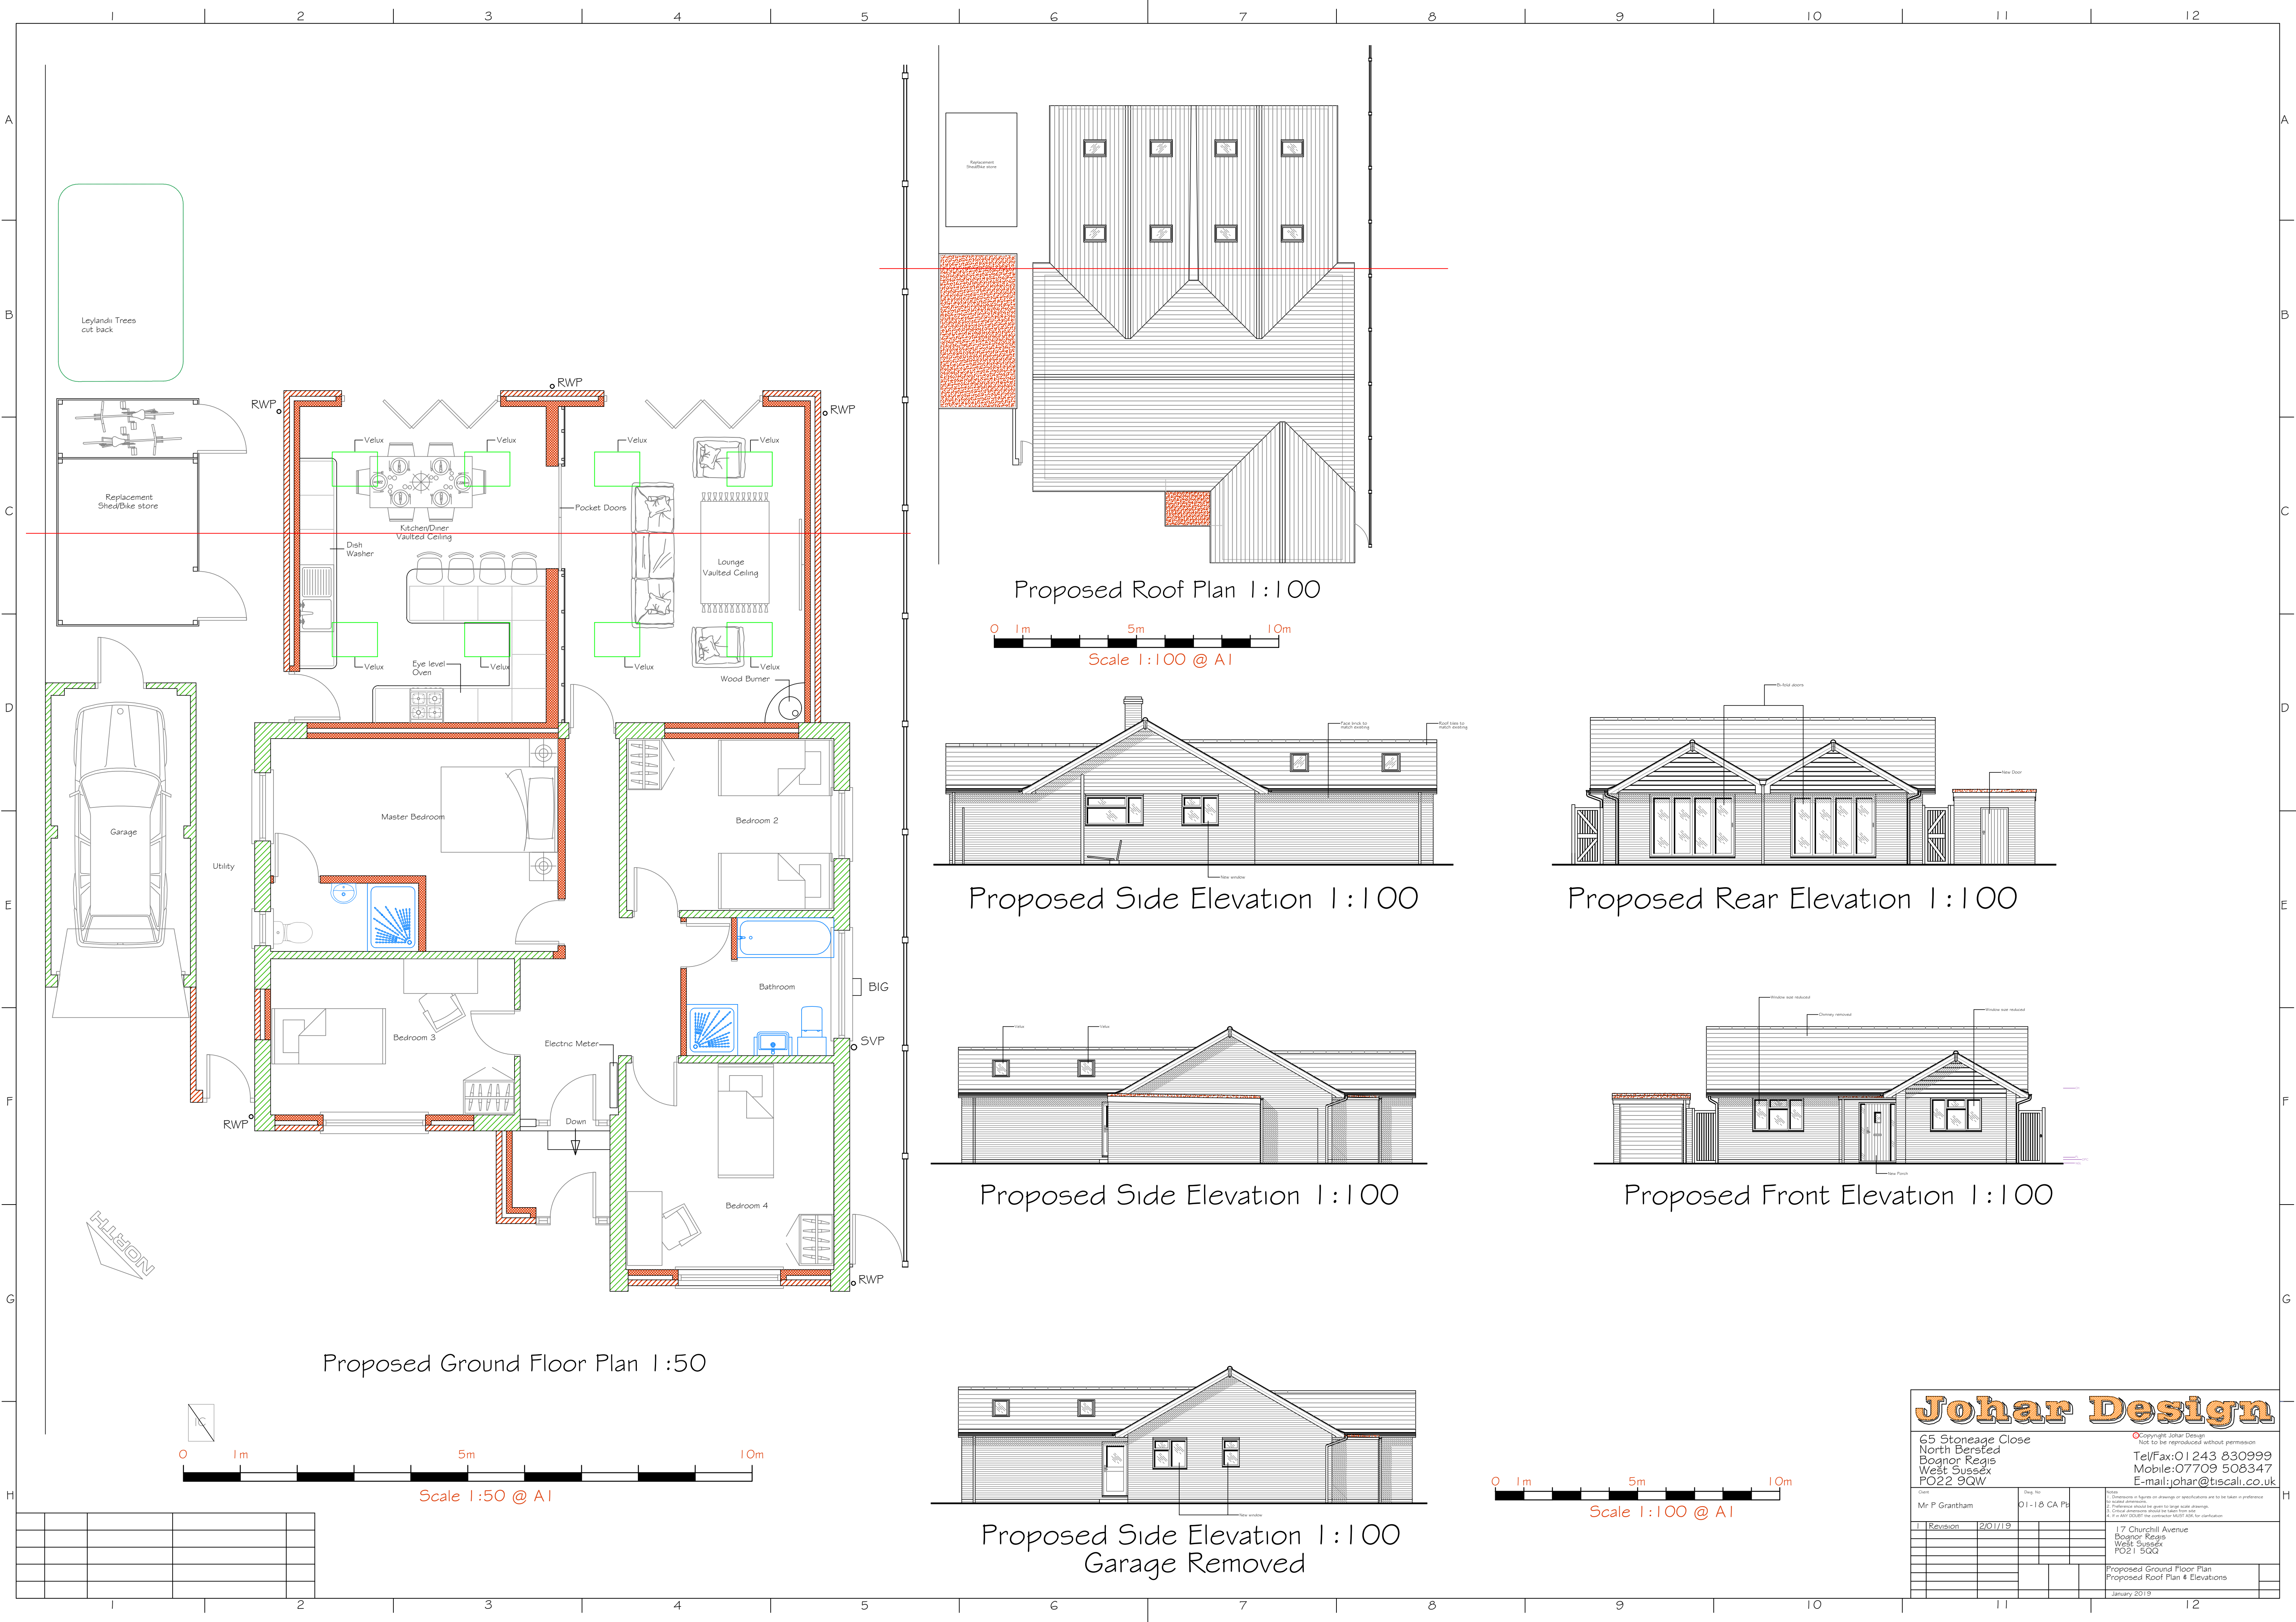

Proposed Ground Floor Plan 1:50

Proposed Roof Plan 1:100

Proposed Side Elevation 1:100

Proposed Rear Elevation 1:100

Proposed Side Elevation 1:100

Proposed Front Elevation 1:100

Proposed Side Elevation 1:100
Garage Removed

Johar Design

65 Stoneage Close
North Bersled
Bognor Regis
West Sussex
PO22 9QW

Copyright Johar Design
Not to be reproduced without permission
Tel/Fax: 01 243 830999
Mobile: 07709 508347
E-mail: johar@tiscali.co.uk

Client	Design No.
Mr P Grantham	01-18 CA Ps

Revision	Date
1	20/1/19

17 Churchill Avenue
Bognor Regis
West Sussex
PO21 5QQ

Proposed Ground Floor Plan
Proposed Roof Plan & Elevations
January 2019