
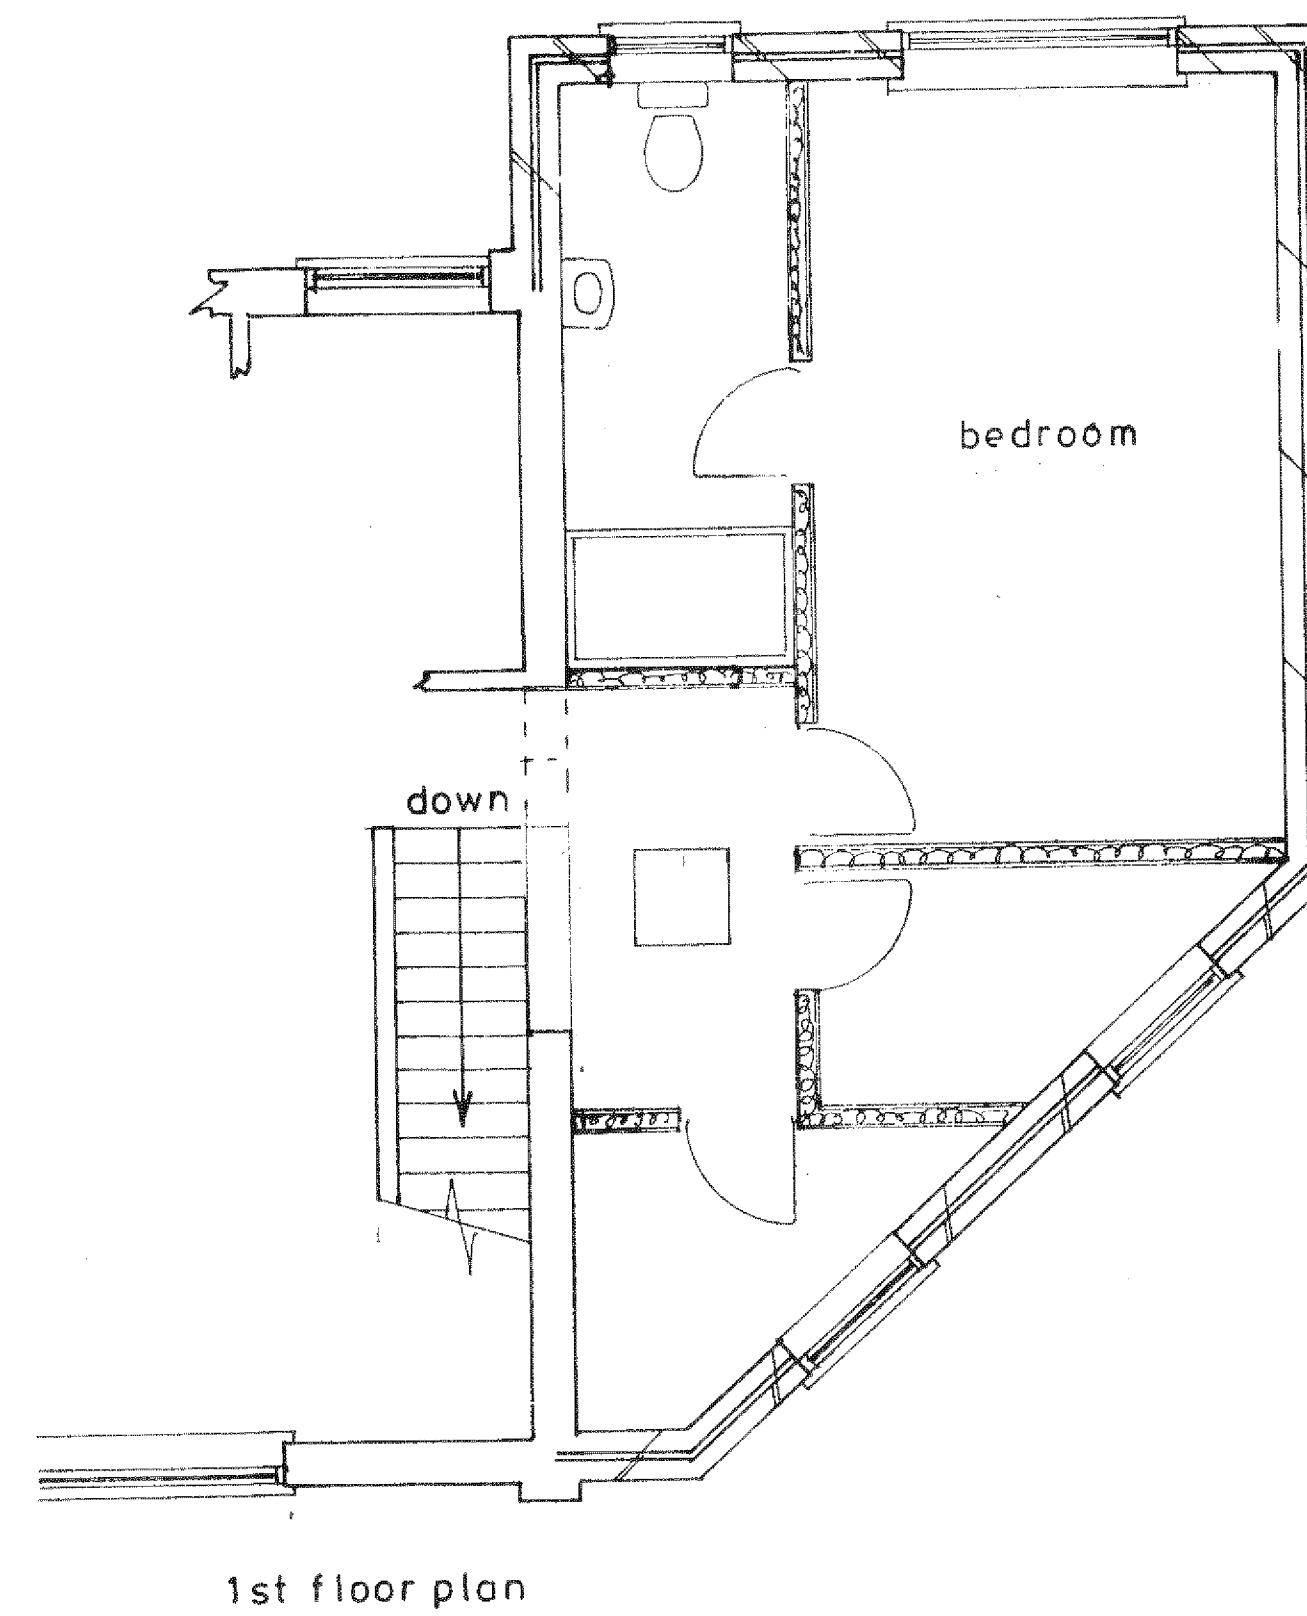


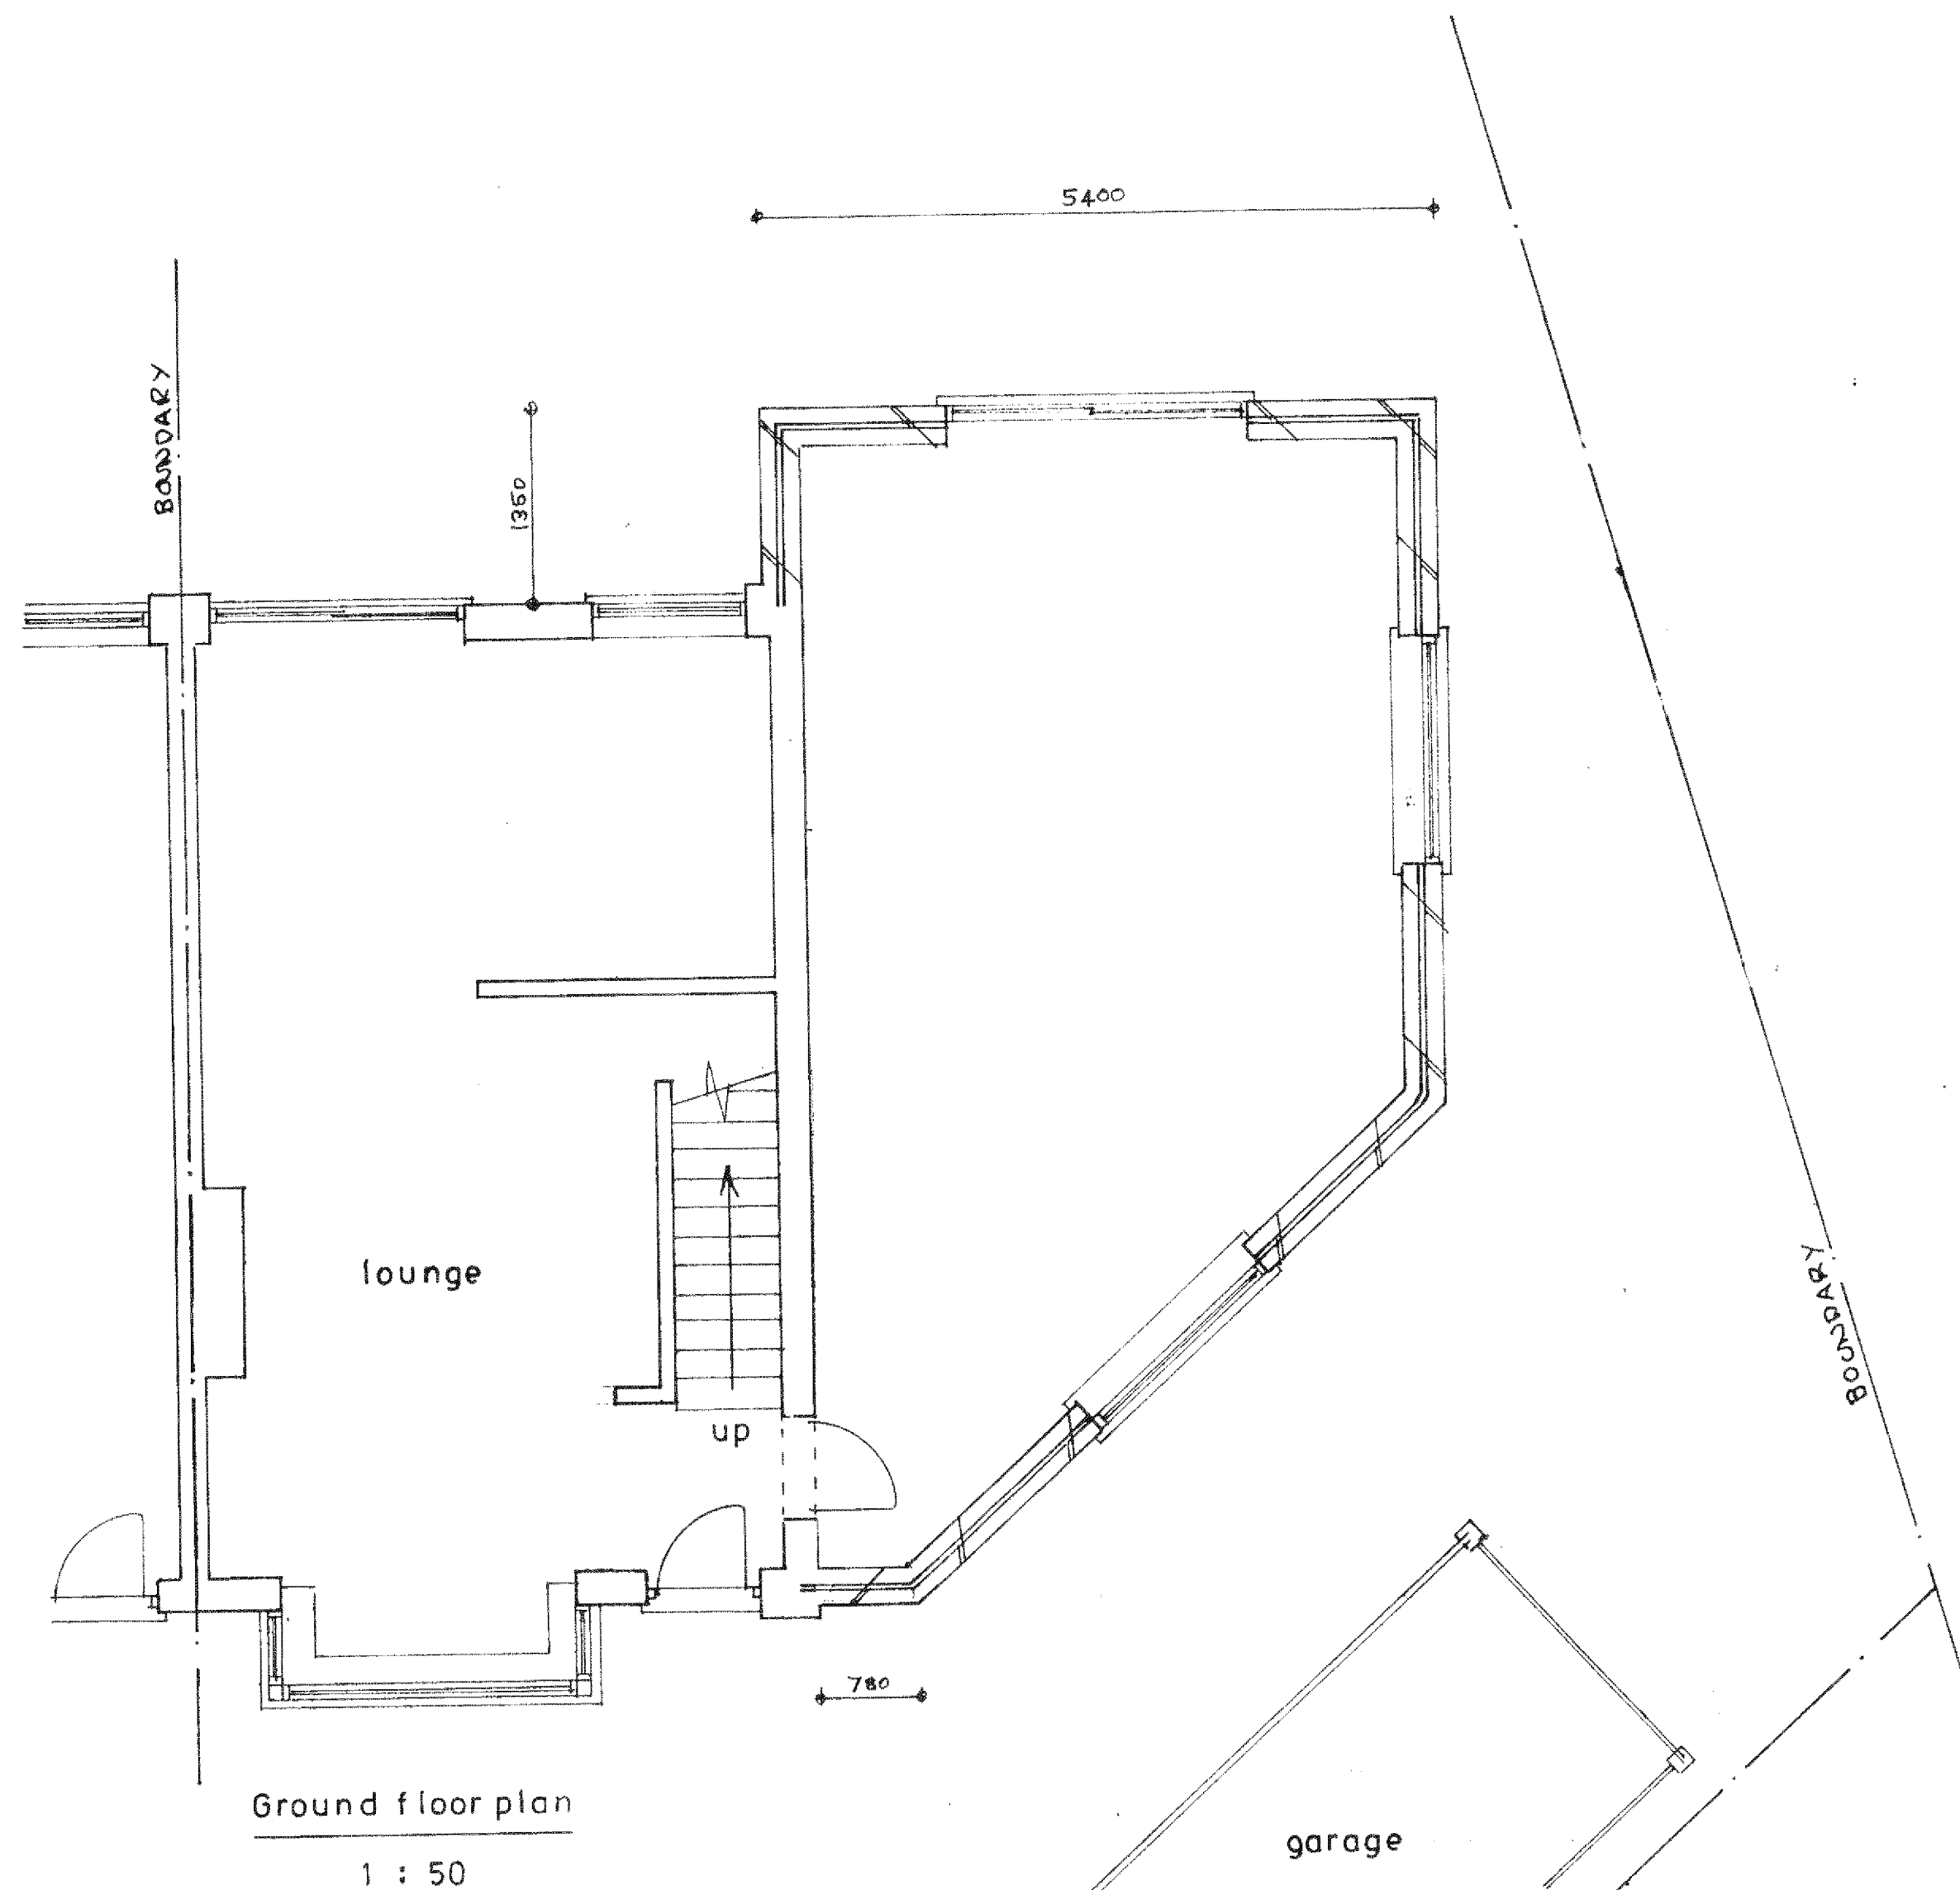

sheet 1 of 3

Bryan Butcher
Rainbow Cottage
Nyetimber Lane
Bognor Regis PO21 3JX

www.bryanbutcher.com

Proposed

PROPOSED TWO STOREY EXTENSION AT 16, ROSSLYN CLOSE, ROSE GREEN FOR MR. G. BRYAN.