




This drawing and its contents are the strict copyright of Architectura Design. No reproduction without permission. Do not scale. Written dimensions to be used where given. All dimensions and details to be checked on site. FOR PLANNING PURPOSES ONLY

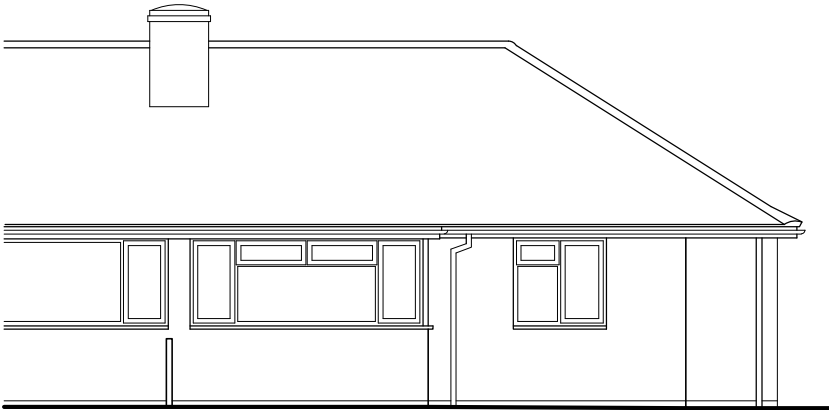


West Elevation

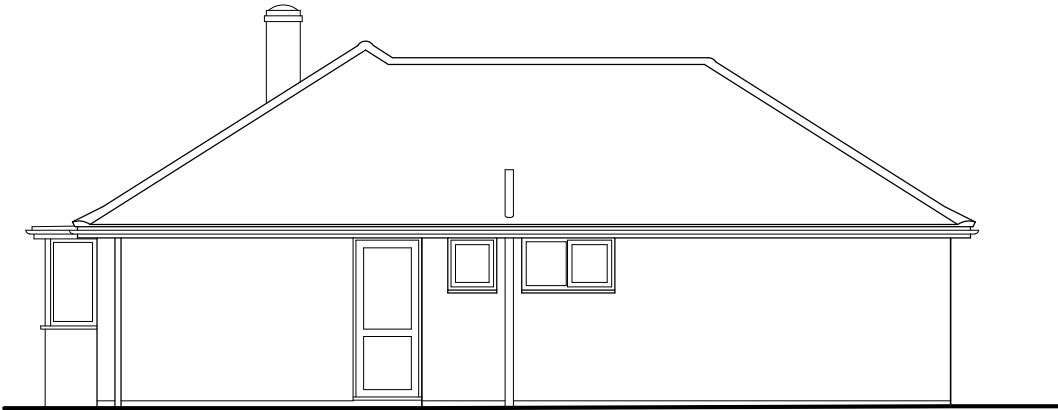


South Elevation

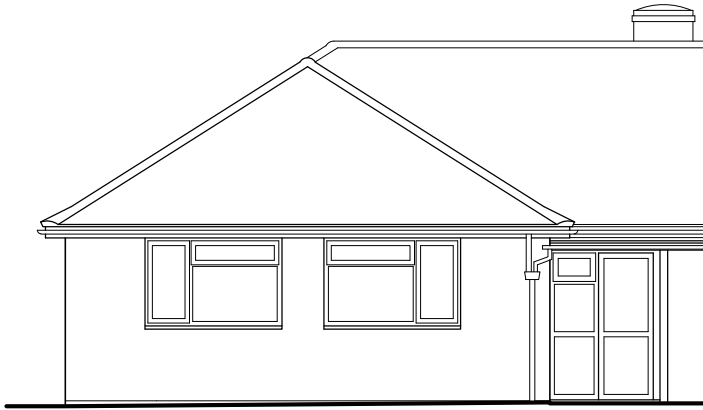

East Elevation

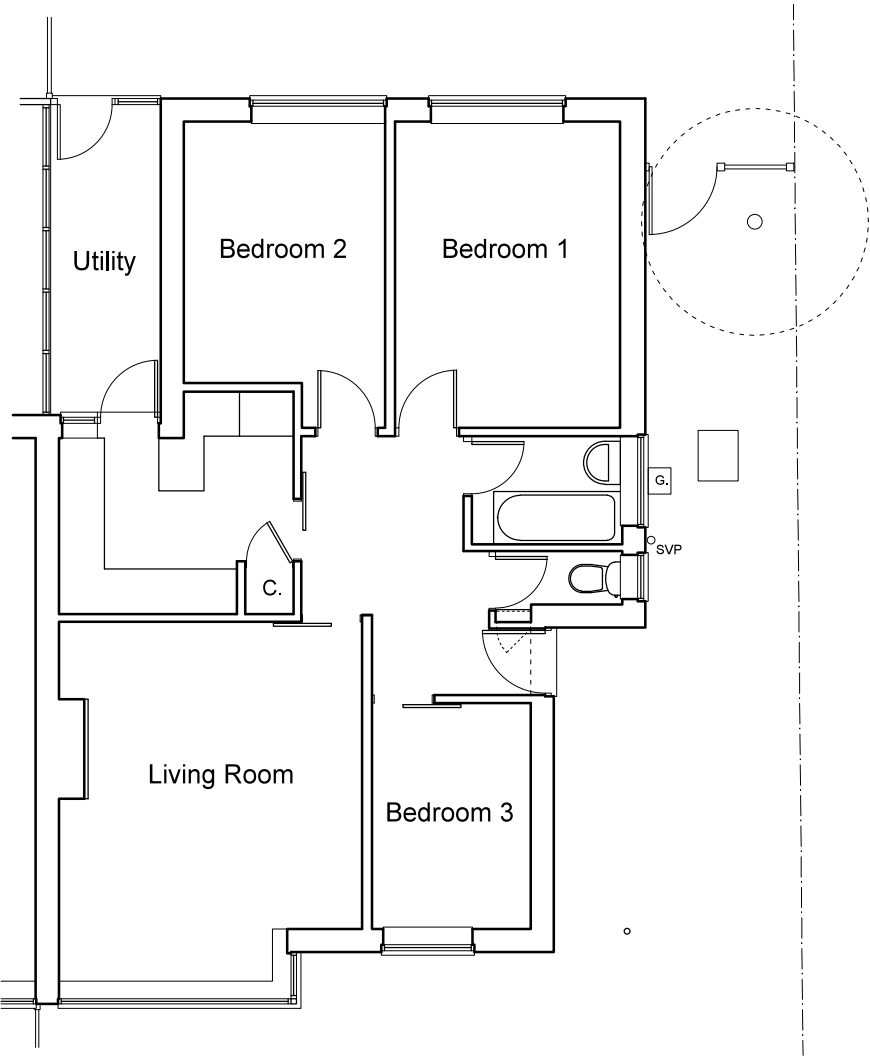

Ground Floor Plan

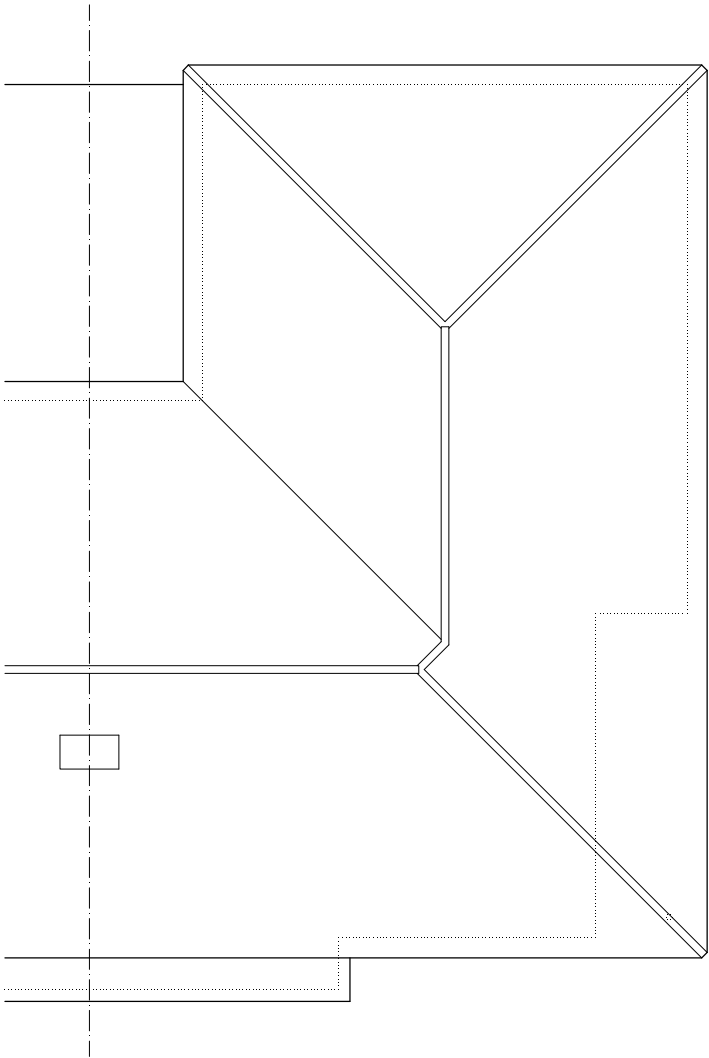

Roof Plan

0 1 2 3 4 metres

Architectura
Architectural Design & Drawing Service

Proposed Extension and Alterations
at 2 Elizabeth Avenue, Bognor Regis
for Mr and Mrs S Allingham

Drawing S01 December 2017 Scale 1:100 @ A3
Survey Drawing - Ground Floor, Roof Plan & Elevations