





Ground Floor

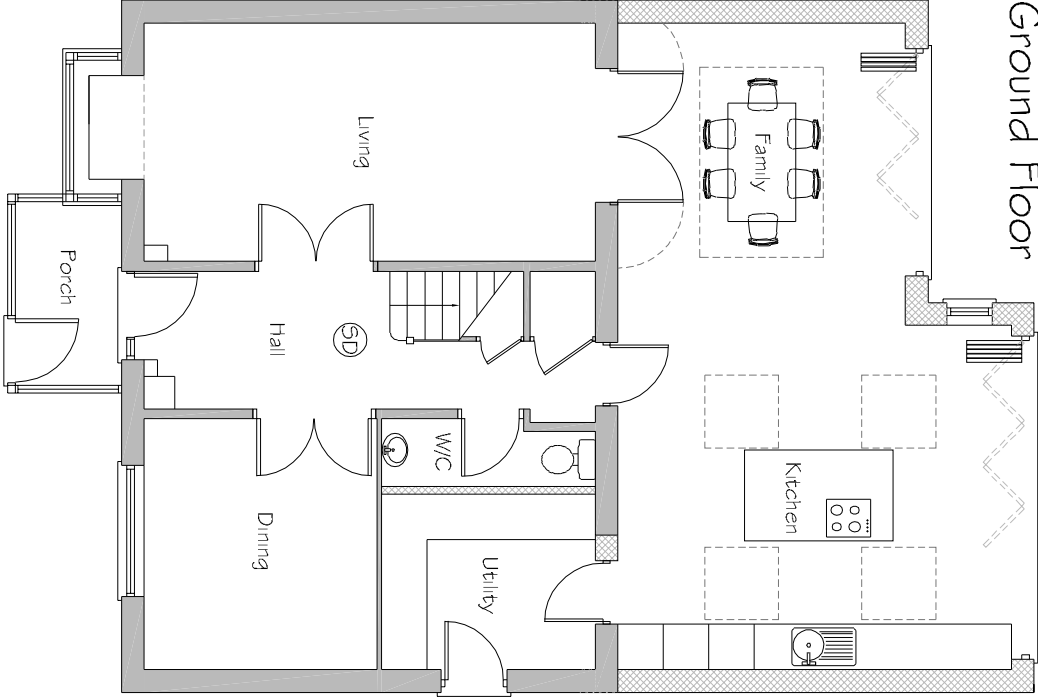


First Floor

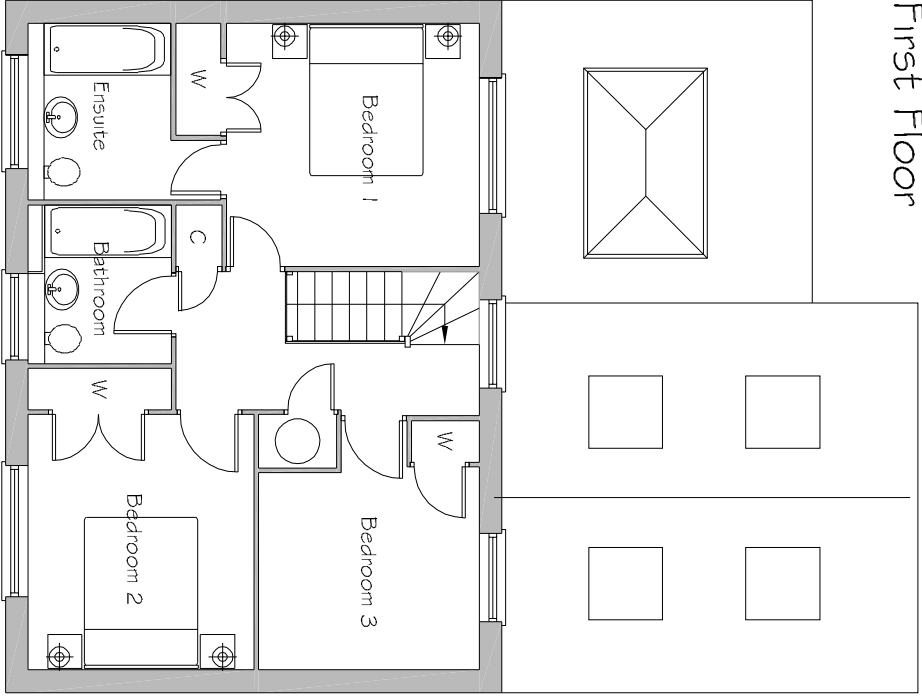


Roof Plan

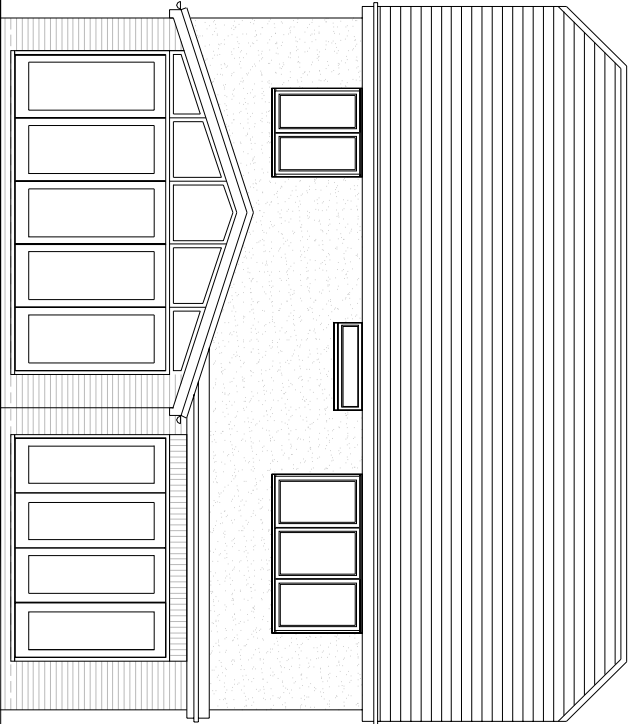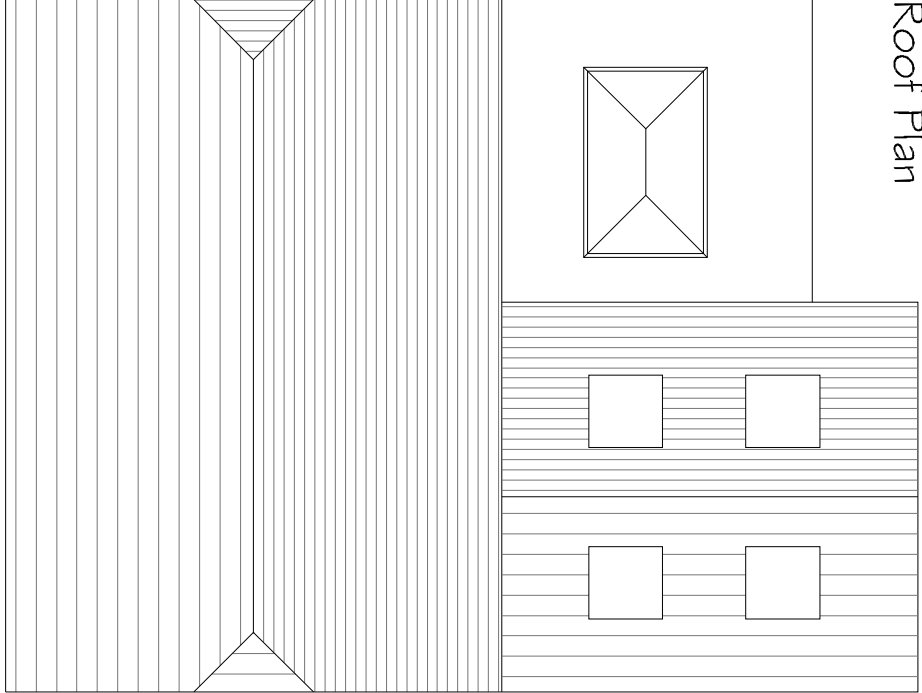

Rear Elevation

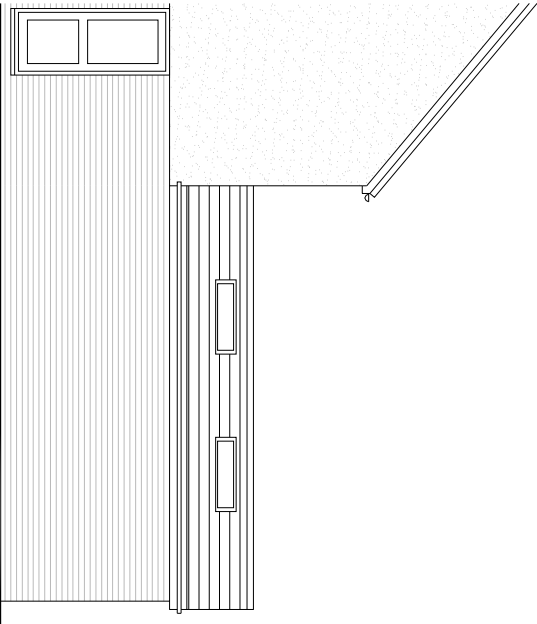

Side Elevation

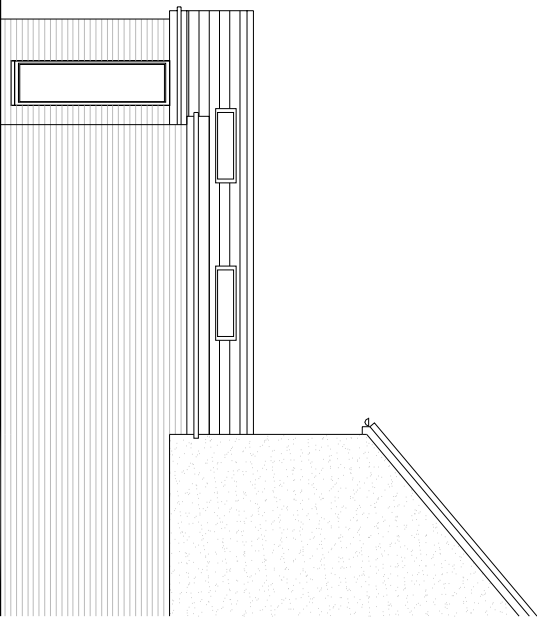

Side Elevation

REV. DATE	REVISIONS:	NOTES:				
			CLIENT:	Mr & Mrs Pipkin	PROJECT:	7 Hechle Wood Aldwick
			SCALE:	1:100	DRAWING:	Proposed Floor Plans & Elevations
			DRAWN:	MJH	CHECKED:	PIP15
			DATE:	Feb 19	DATE:	P10
© COPYRIGHT EXISTS ON THE DESIGNS AND INFORMATION SHOWN ON THIS DRAWING. DO NOT SCALE FROM THIS DRAWING EXCEPT FOR PLANNING PURPOSES THE CONTRACTOR MUST VERIFY ALL DIMENSIONS ON SITE BEFORE MAKING SHOP DRAWINGS OR COMMENCING WORK OF ANY KIND.						