




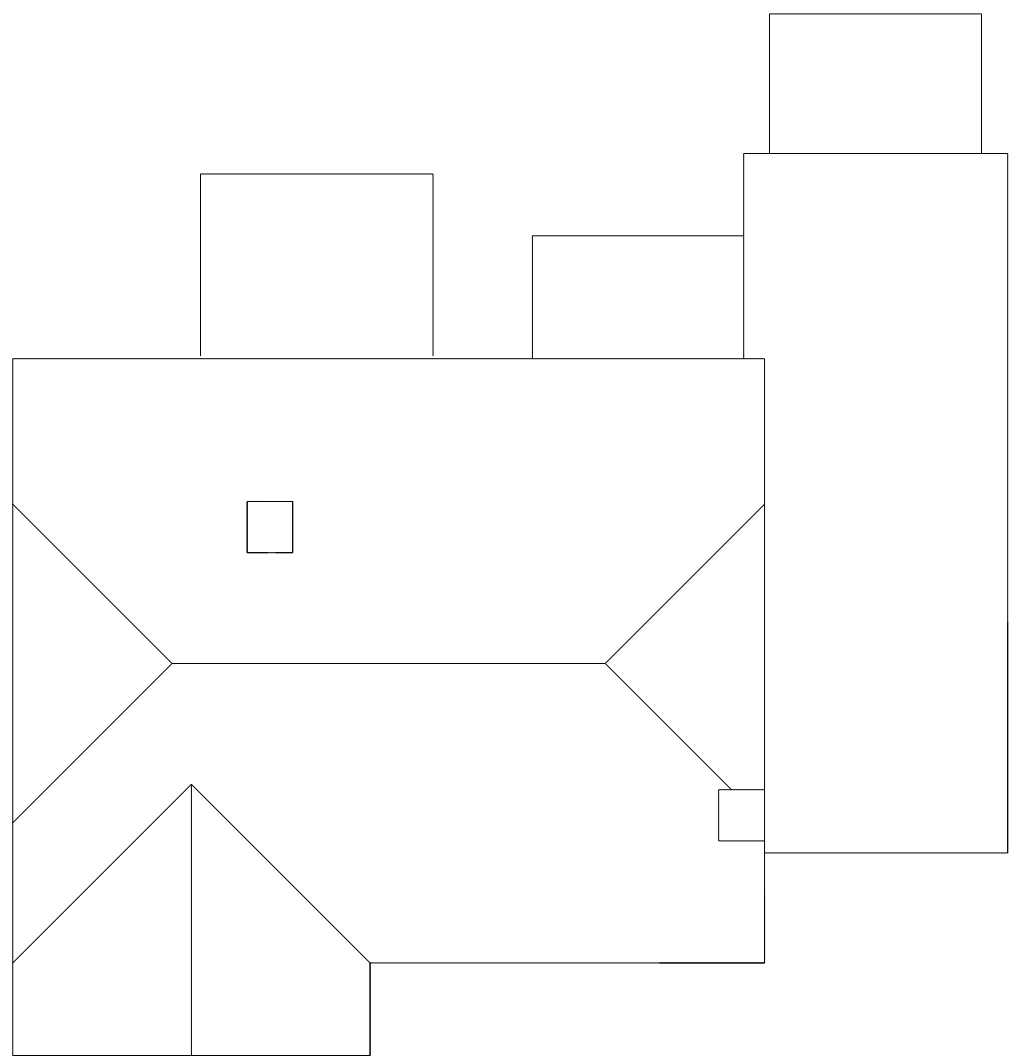


EXISTING ROOF PLAN

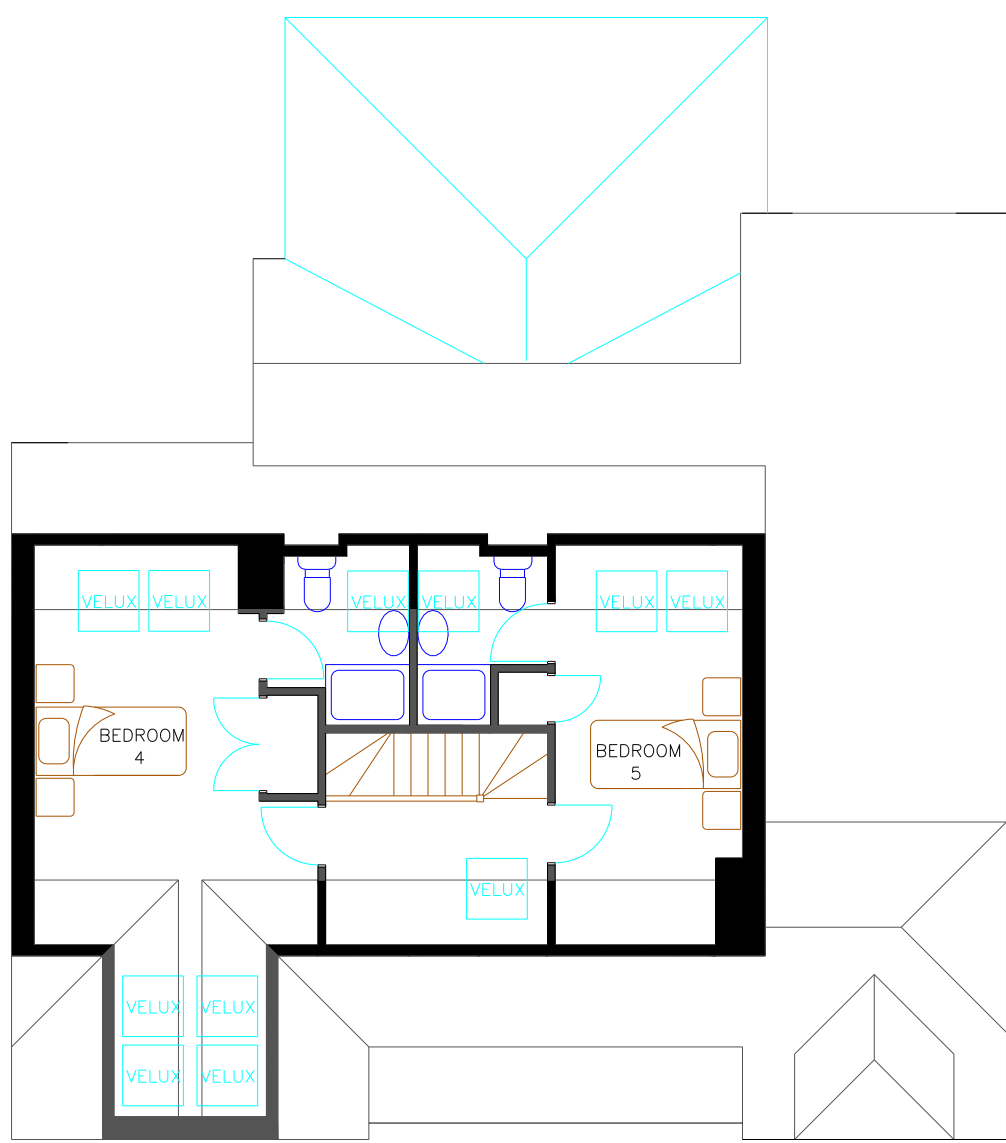


PROPOSED SECOND FLOOR PLAN

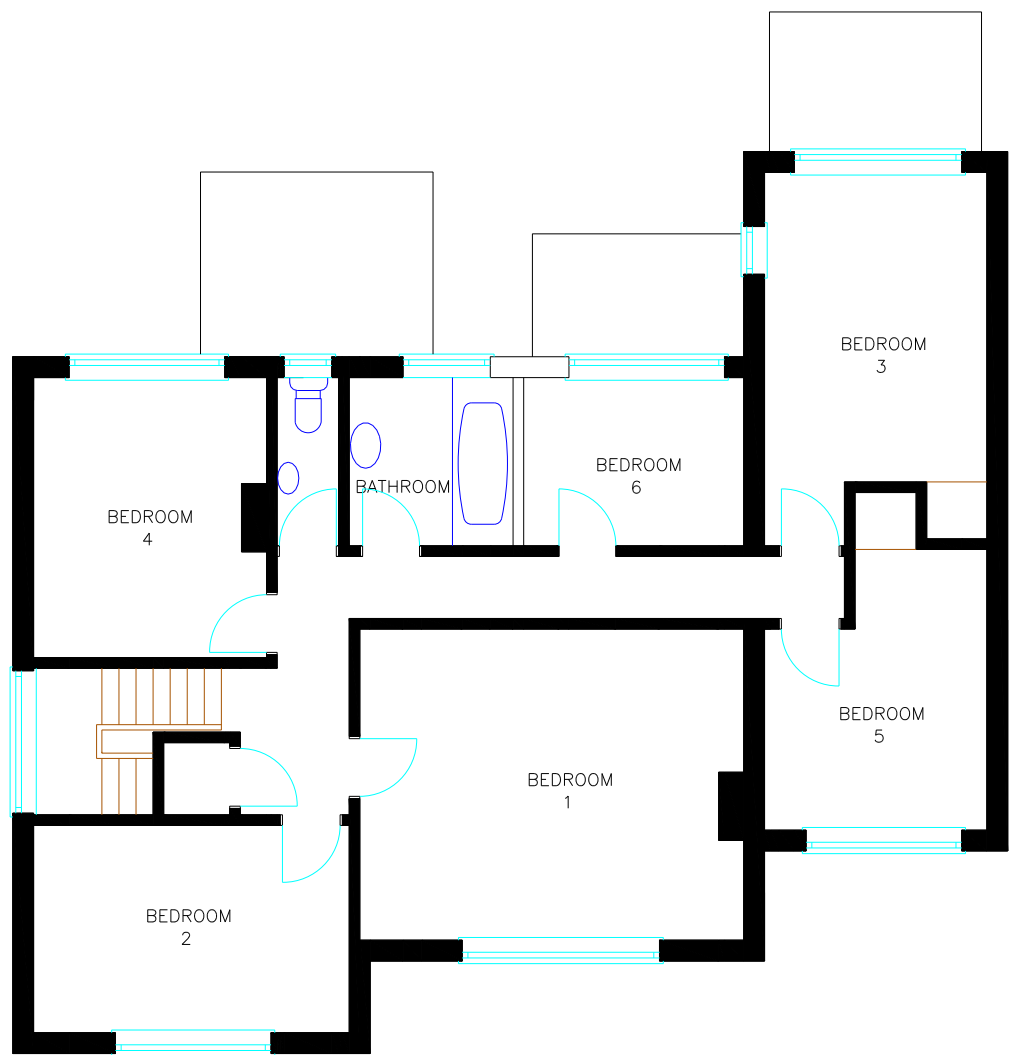


EXISTING FIRST FLOOR PLAN

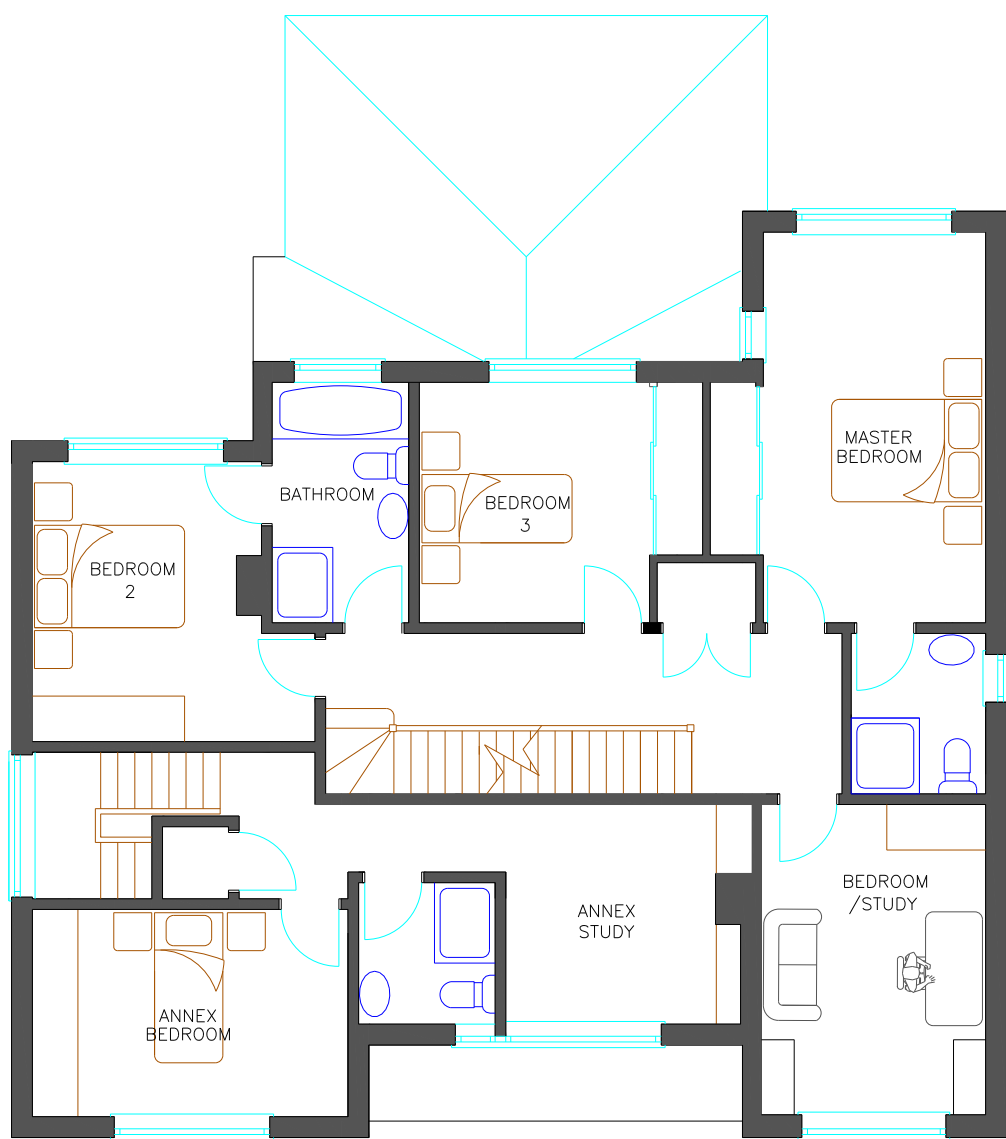

PROPOSED FIRST FLOOR PLAN

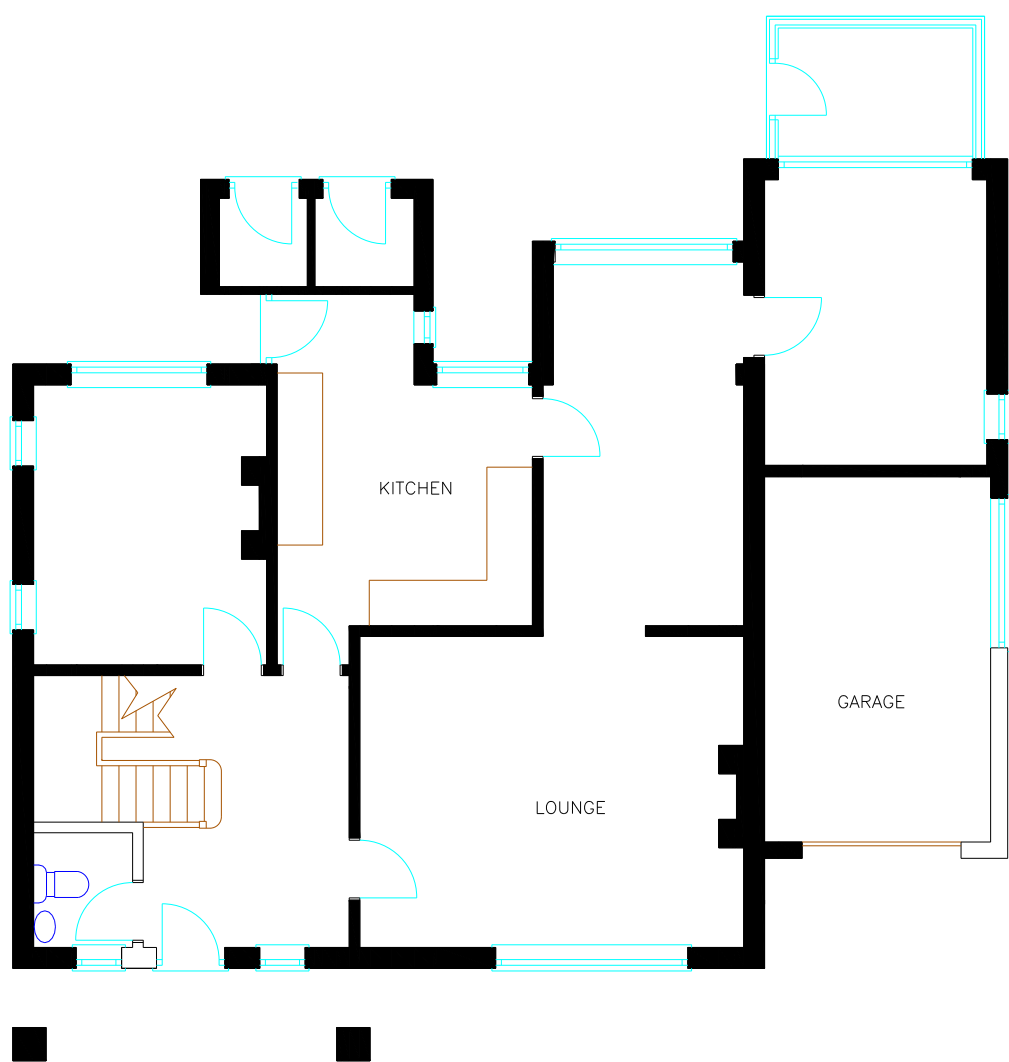


EXISTING GROUND FLOOR PLAN

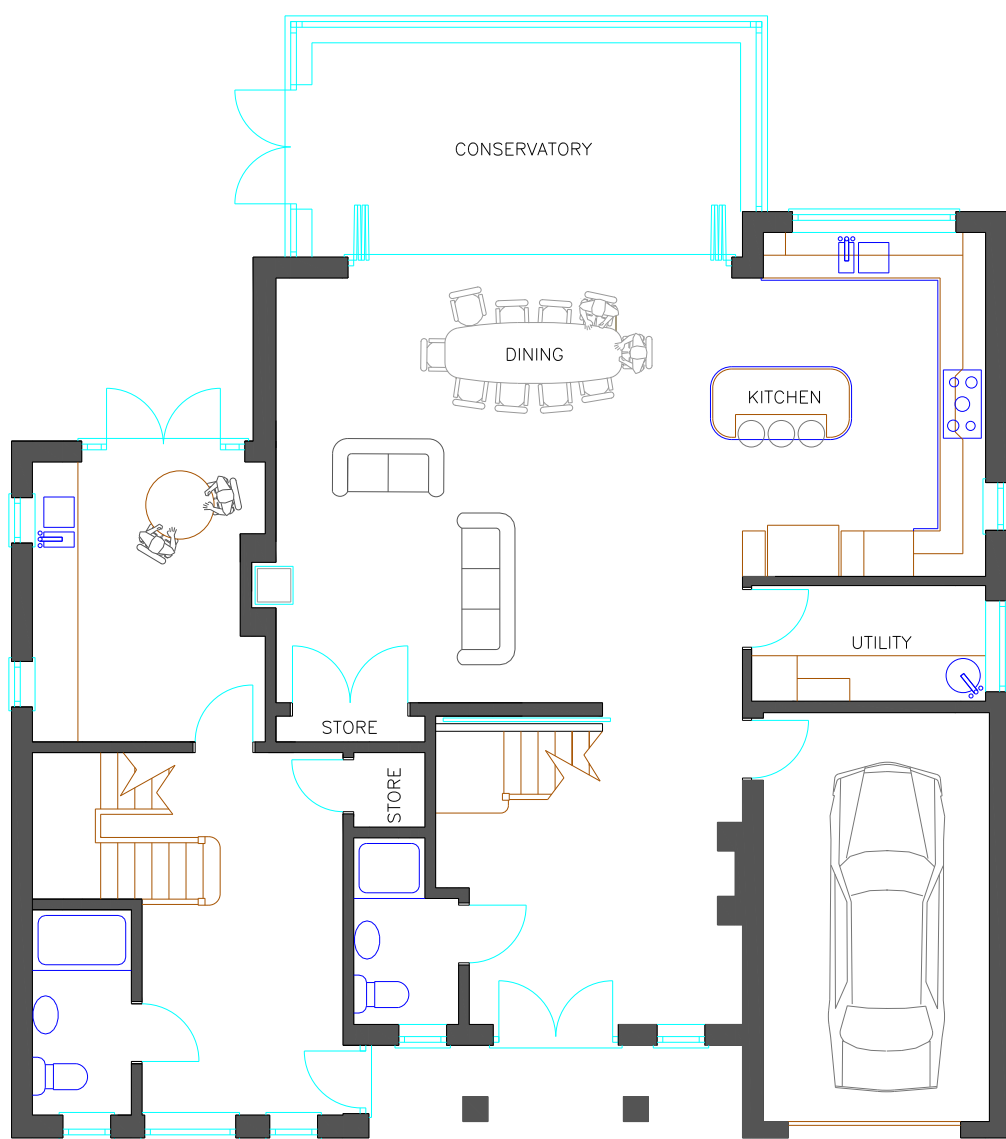

PROPOSED GROUND FLOOR PLAN

D 05-08-2014
Bedroom/Study front elevation dormer position revised
E 15-08-2014
Existing 1st floor side elevation shown
F 29-09-2014
Garage moved back so as not to project past front building line.
Velux windows raised so bottom of glass 1700mm above finished floor.
G 15-12-2014
Front door revised
H 27-02-2015
Conservatory added

Drawing No.	Rev.	Title	
13-SKC-02	H	EXISTING & PROPOSED FLOOR PLANS	
Scale		Project	
0m 1m 2m 3m 4m 5m 1:100(A1)		53 KINGSWAY CRAIGWELL EST. BOGNOR REGIS	
Date	Drawn By		
30-03-14	S Bernardez		

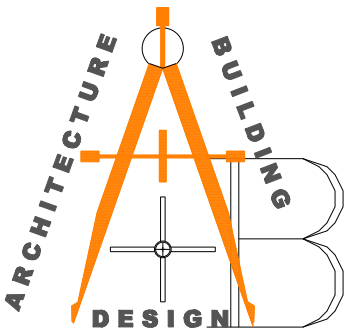

A&B Design 01794 368744
steve@aandbhomes.com