


NOTES


ROOF - Plain concret tiles.

WALLS - Mixture of painted render and face brick.


WINDOWS/DOORS - White PVC framed double glazed units.

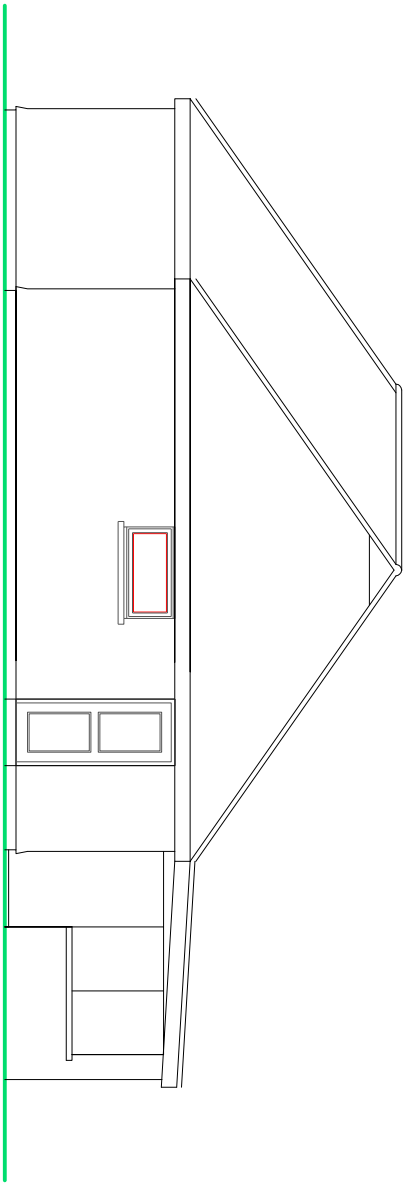

SIDE ELEVATION

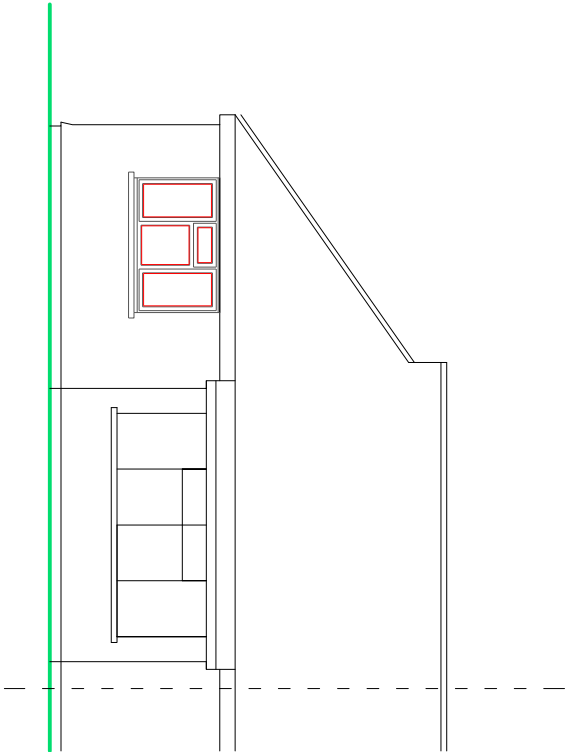


REAR ELEVATION

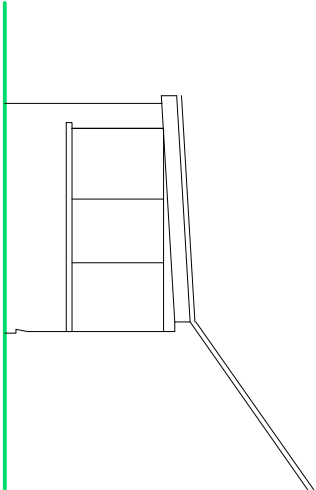

SIDE ELEVATION

EXISTING ELEVATIONS

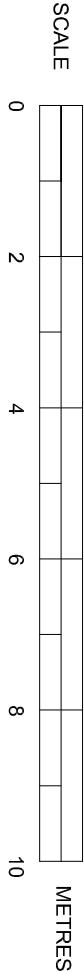

SUSSEX BUILDING CONSULTANCY LIMITED

11 HEGHBROK WAY, ALDWICK,
BOGNOR REGIS, WEST SUSSEX.

SCALE - 1/100 REV - DATE - 29/01/2015



LABC
Partner
3 NORTHOLME ROAD
BOGNOR REGIS
PO21 9LZ
TEL - (01243) 861379