


NOTES


ROOF - Plain concret tiles to match existing.

WALLS - Face brick to match with contrasting cladding to the gable wall.


WINDOWS/DOORS - White PVC framed double glazed units.

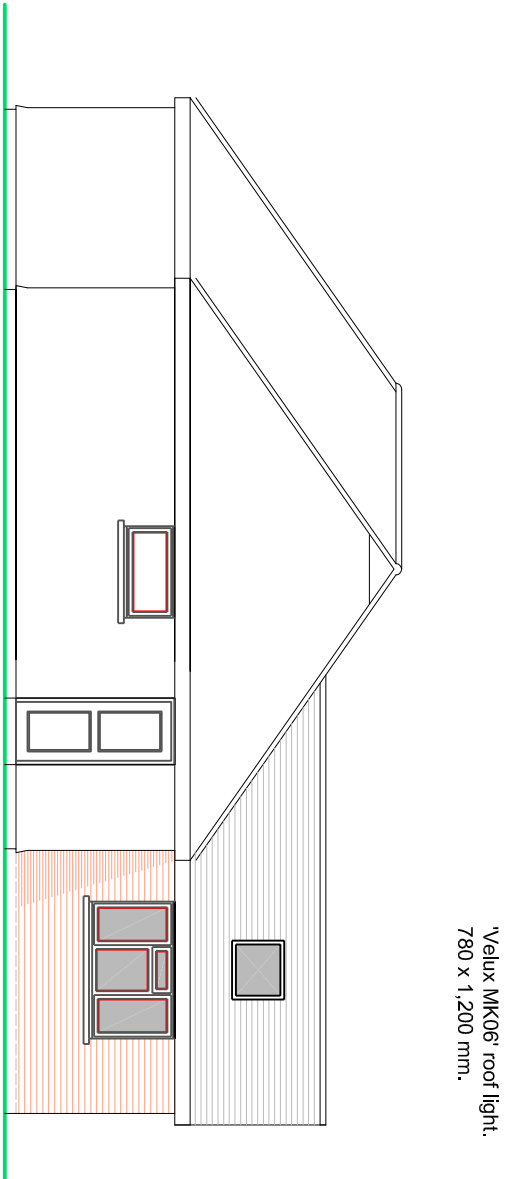

SIDE ELEVATION

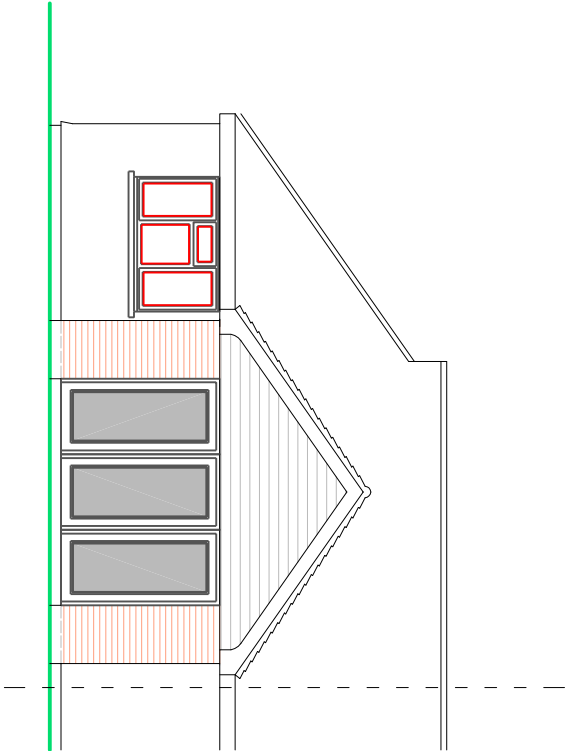


REAR ELEVATION

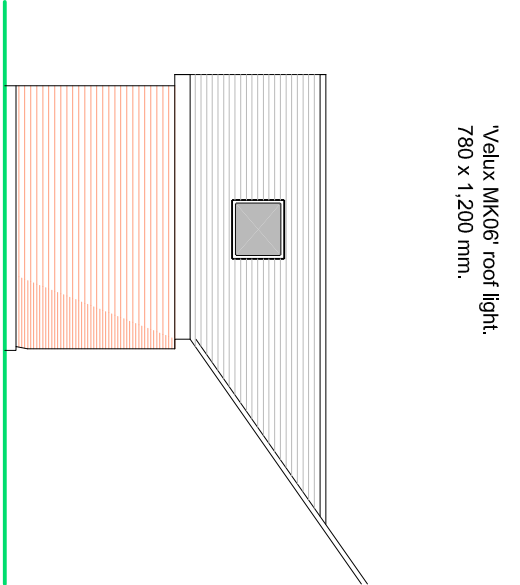

SIDE ELEVATION

PROPOSED ELEVATIONS

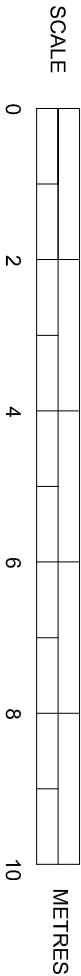

SUSSEX BUILDING CONSULTANCY LIMITED

11 HEGHBROK WAY, ALDWICK,
BOGNOR REGIS, WEST SUSSEX.

SCALE - 1/100 REV - A DATE - 24/02/2015

3 NORTH COLE ROAD
BOGNOR REGIS
PO21 5LZ
TEL - (01243) 861579