



EXISTING floor
PLAN

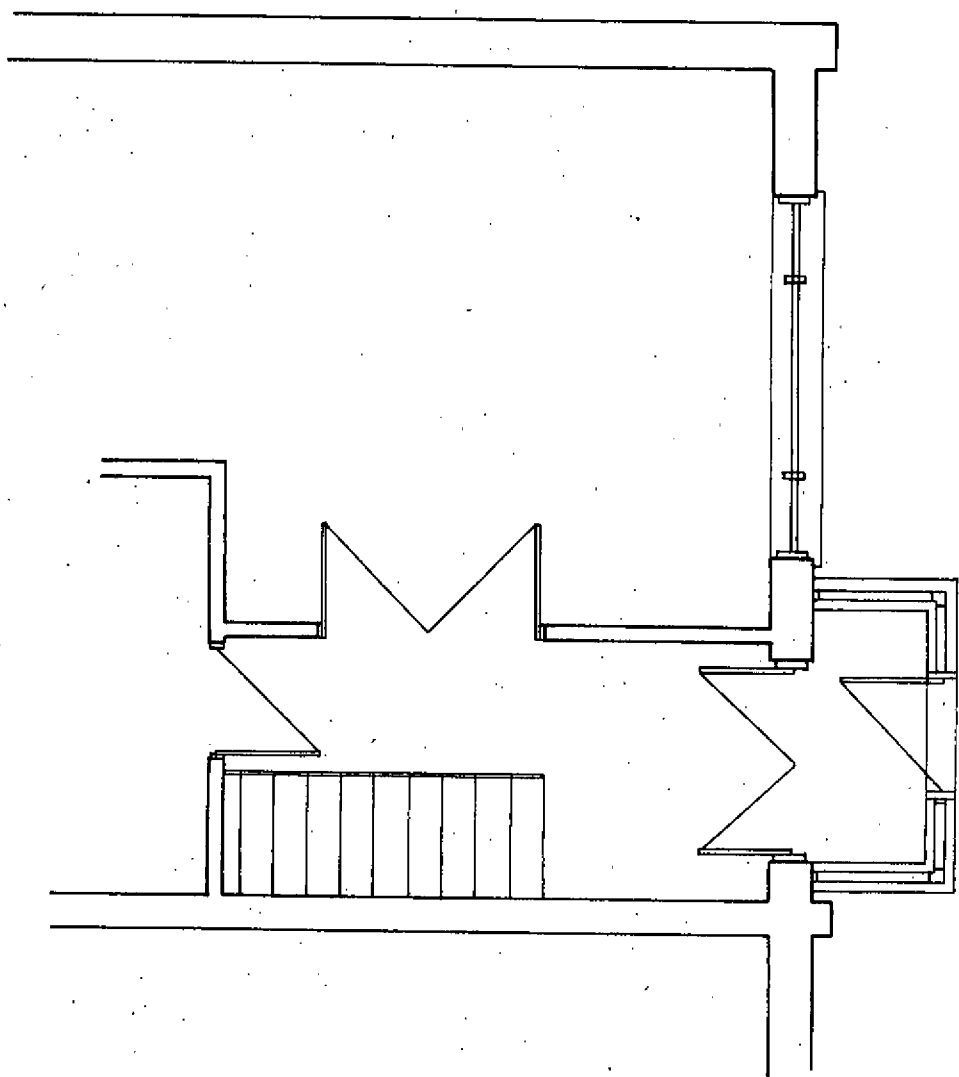

PROPOSED floor
PLAN

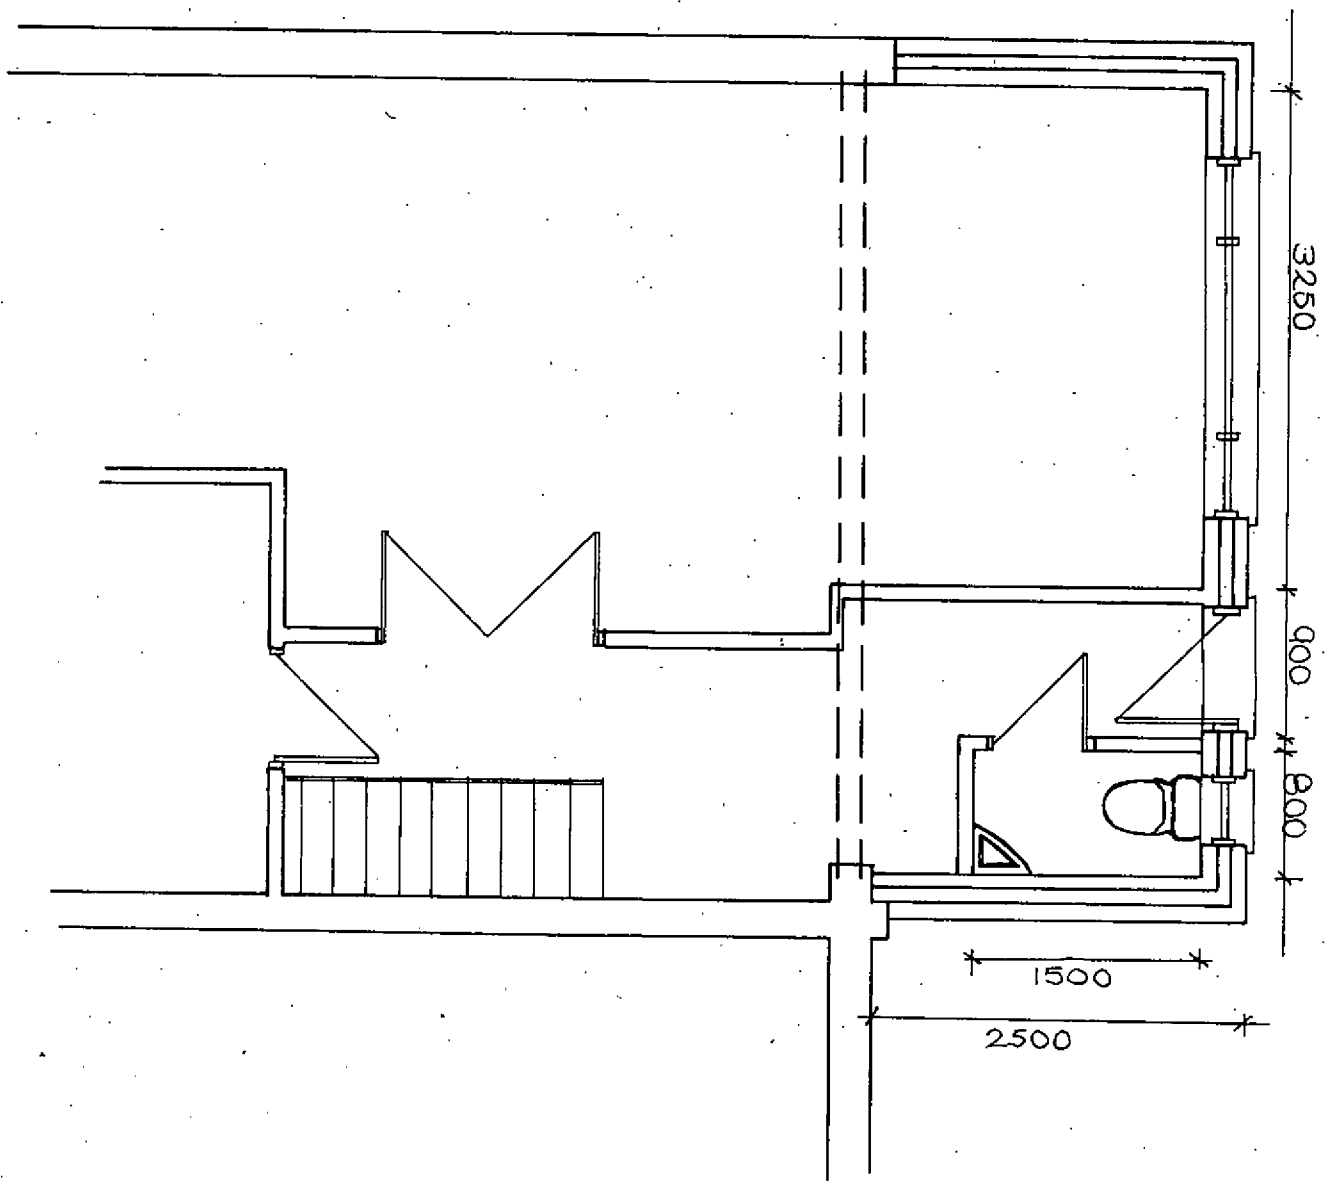

Scale 1:50