



EXISTING FRONT
ELEVATION

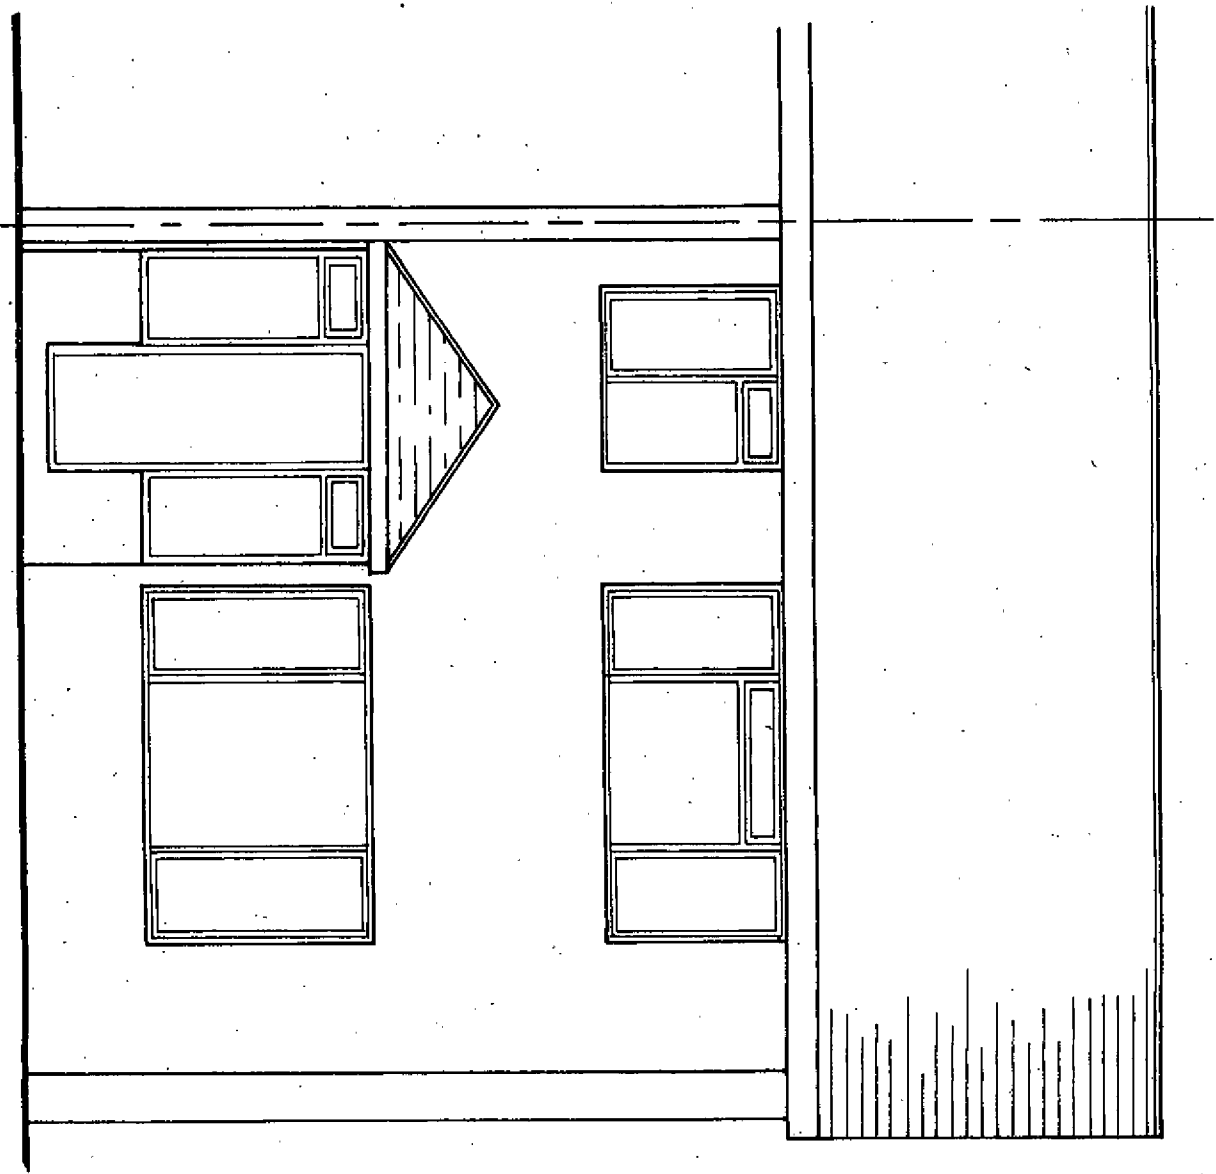

Please note:
Veluxes not
required

PROPOSED FRONT
ELEVATION

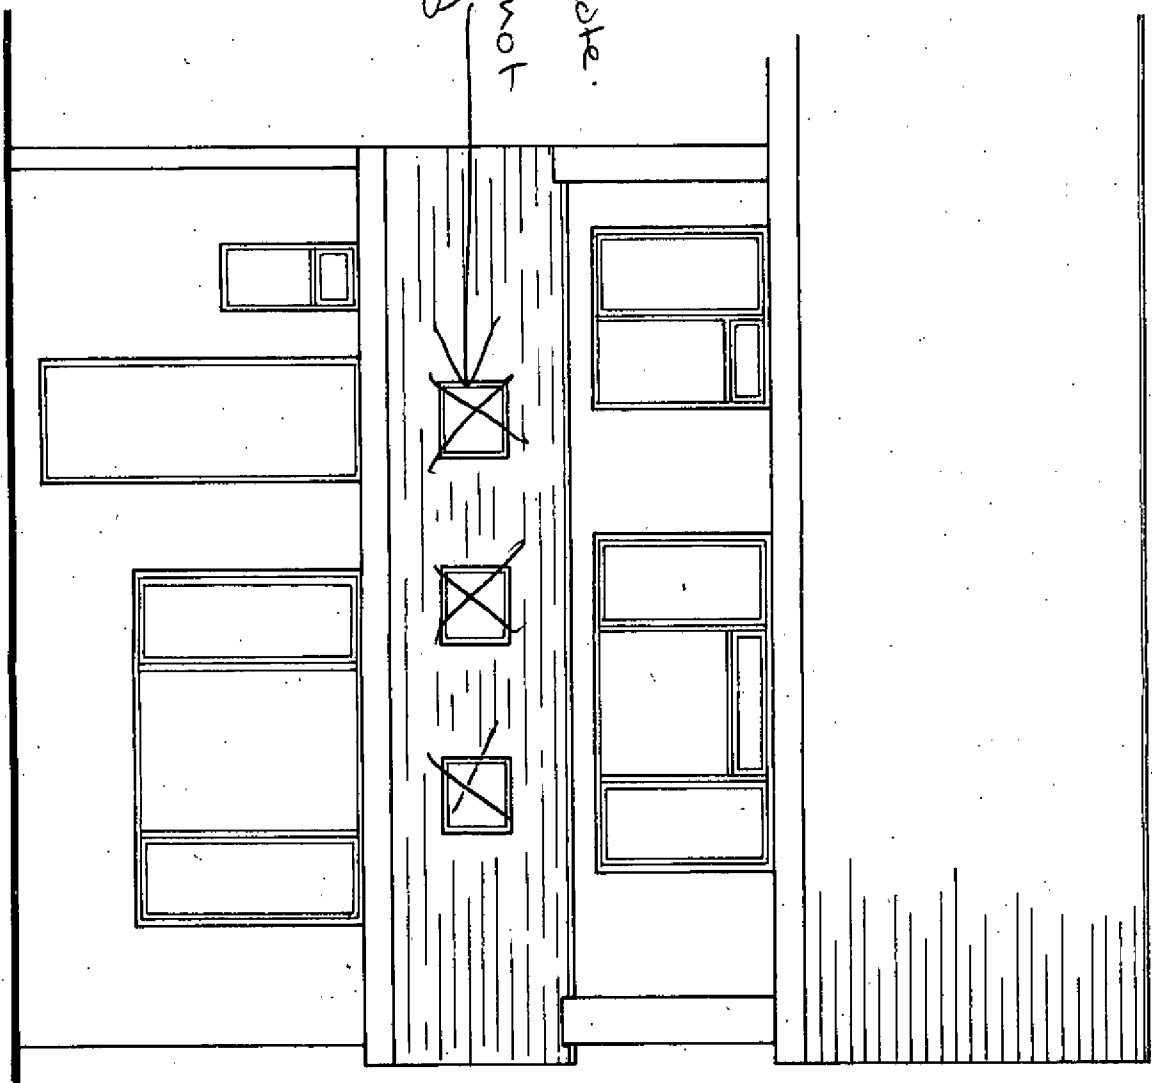

SCALE 1:50