



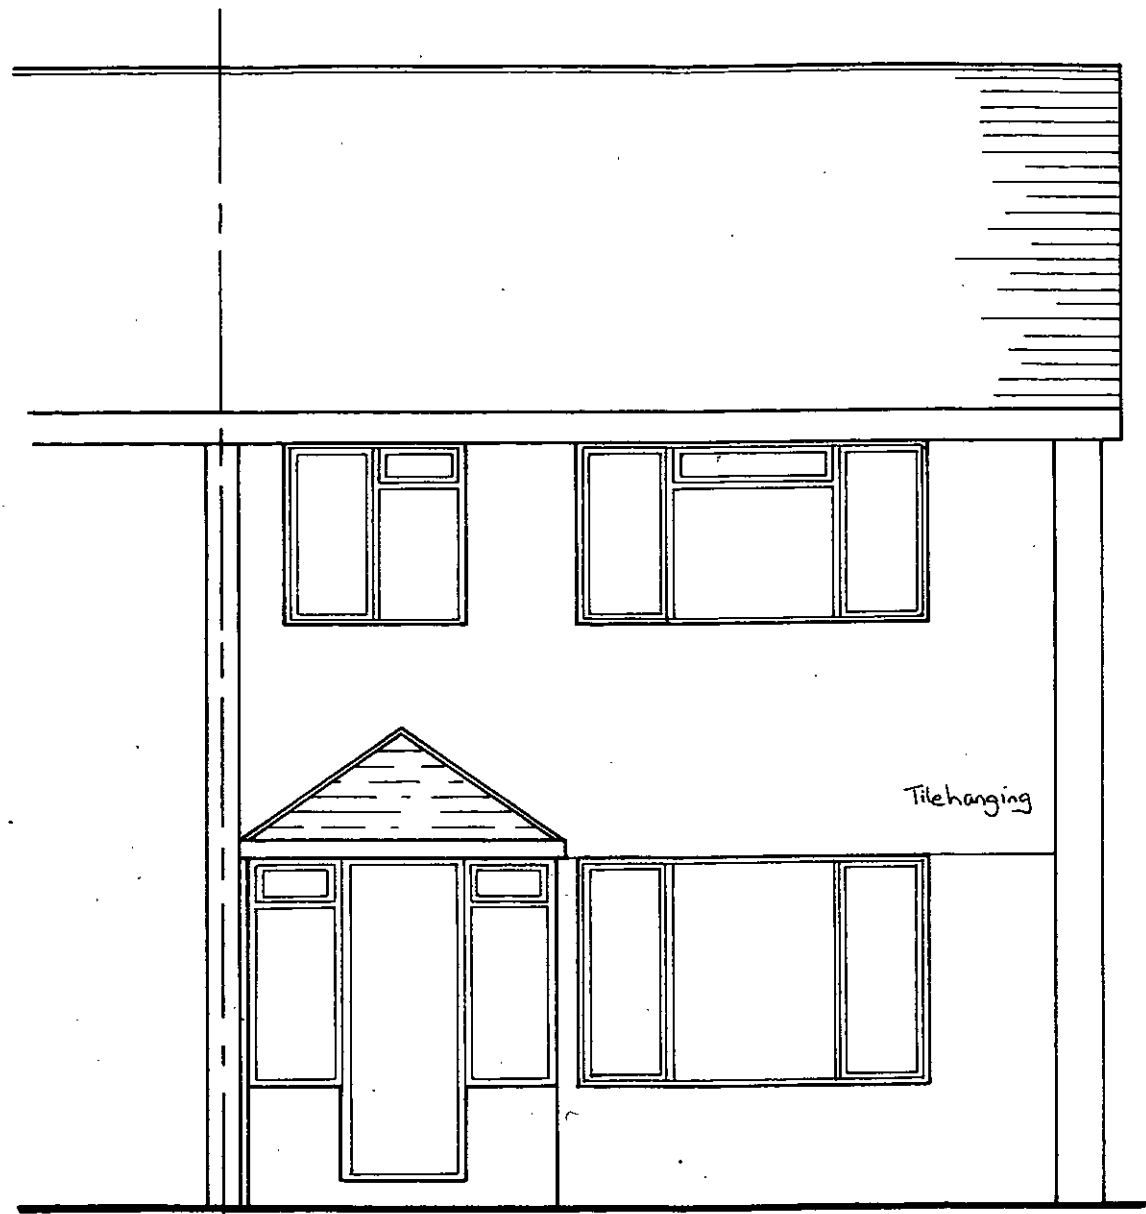

EXISTING FRONT
ELEVATION

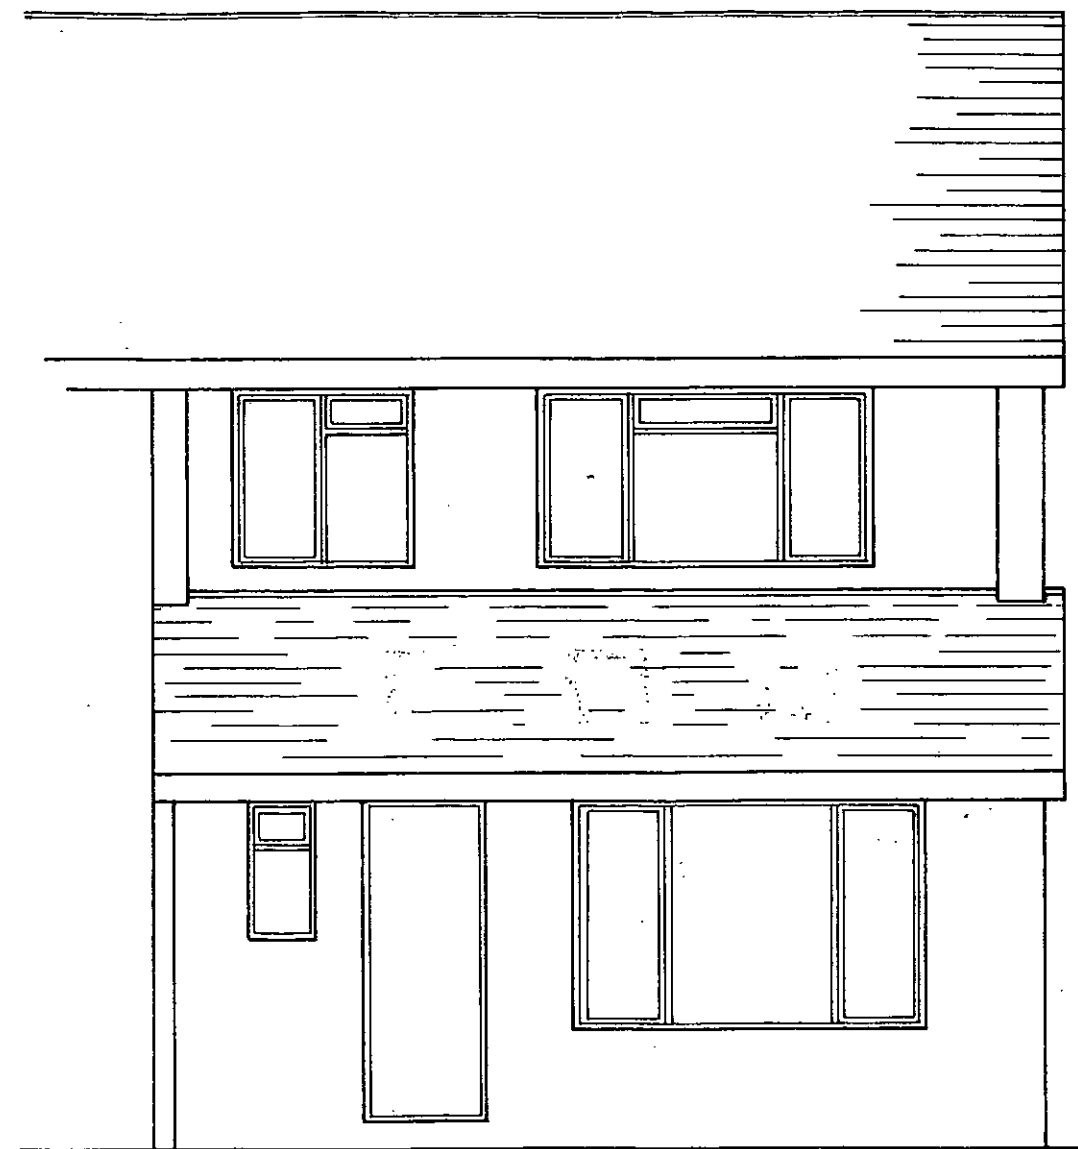

PROPOSED FRONT
ELEVATION

SCALE 1:50