




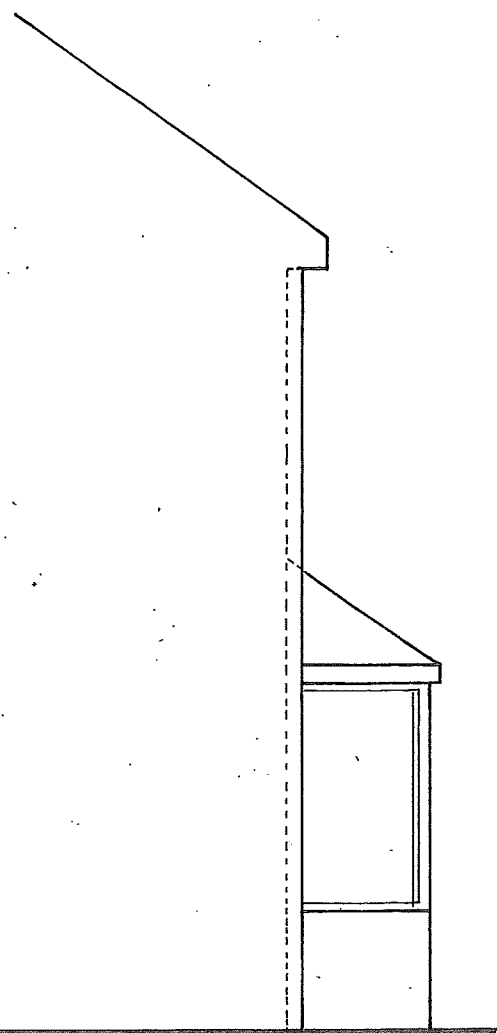

EXISTING SIDE
ELEVATION

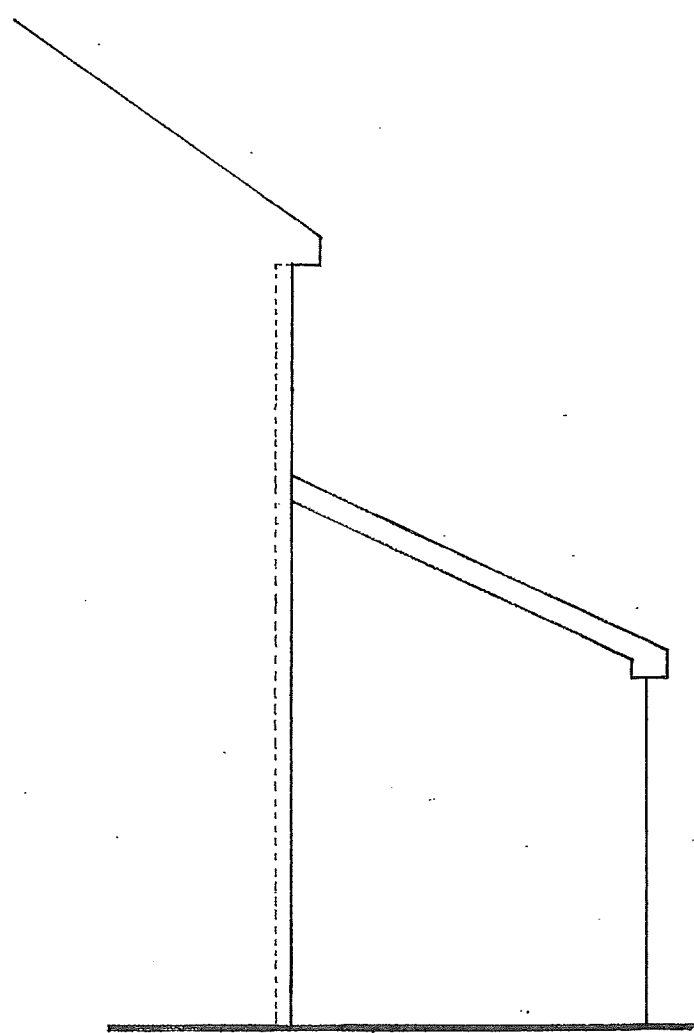

PROPOSED SIDE
ELEVATION

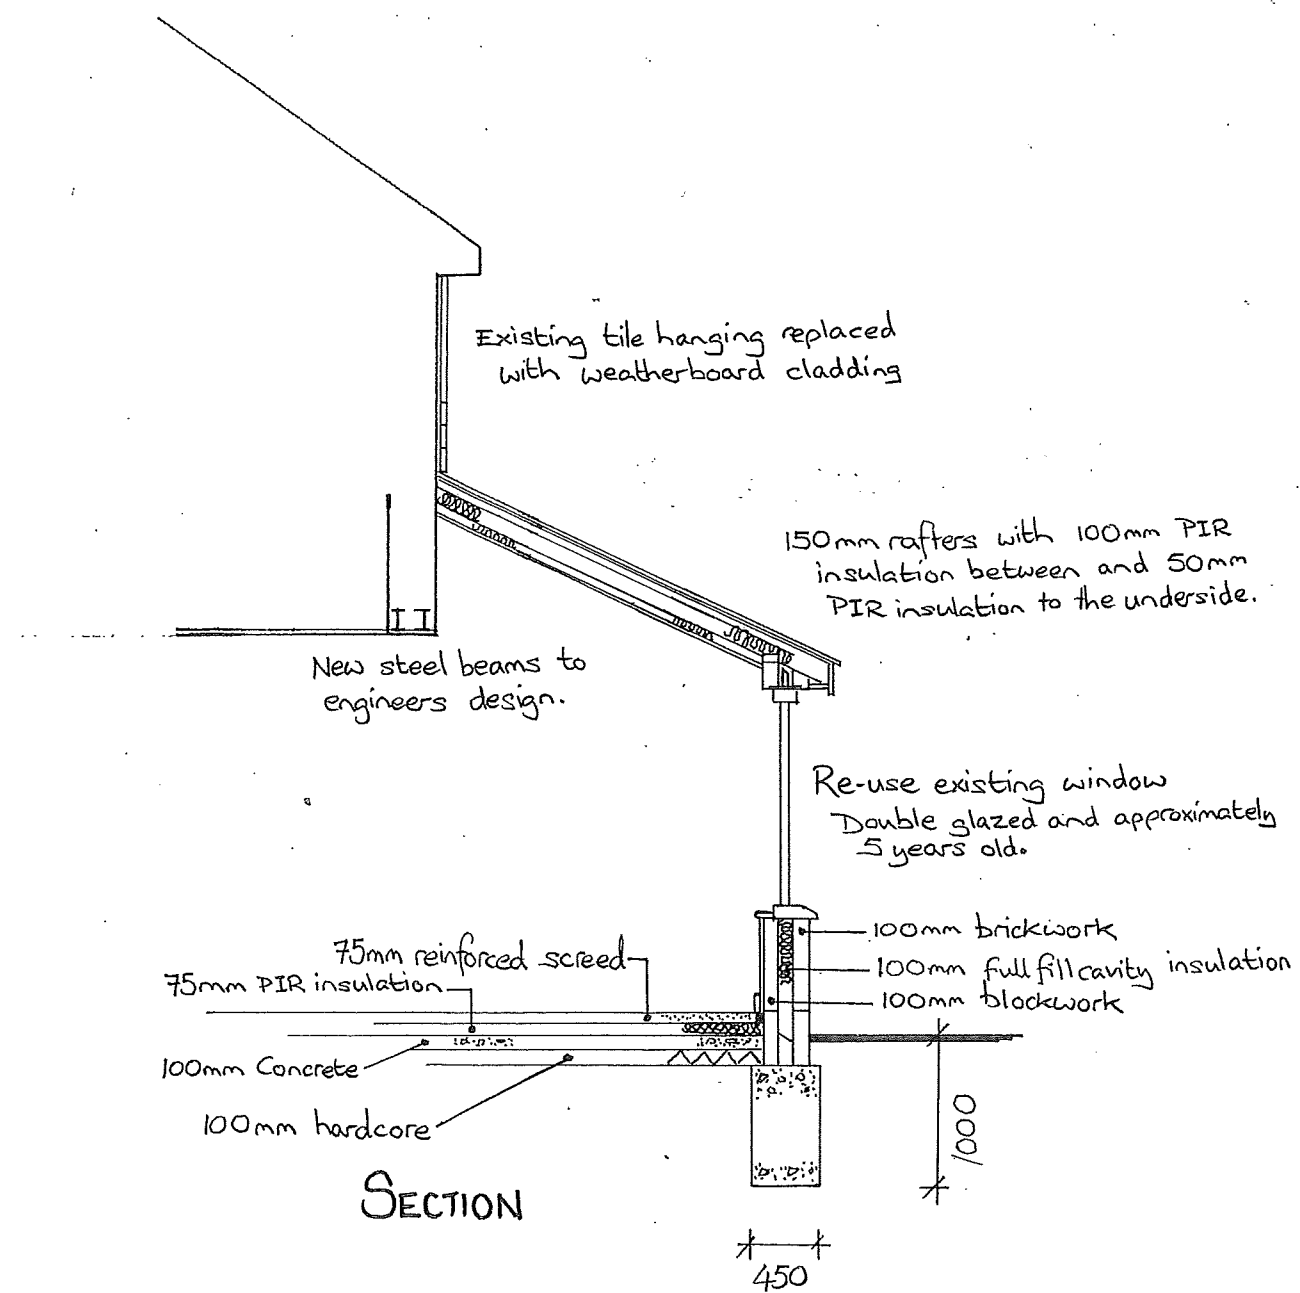

SCALE 1:50