




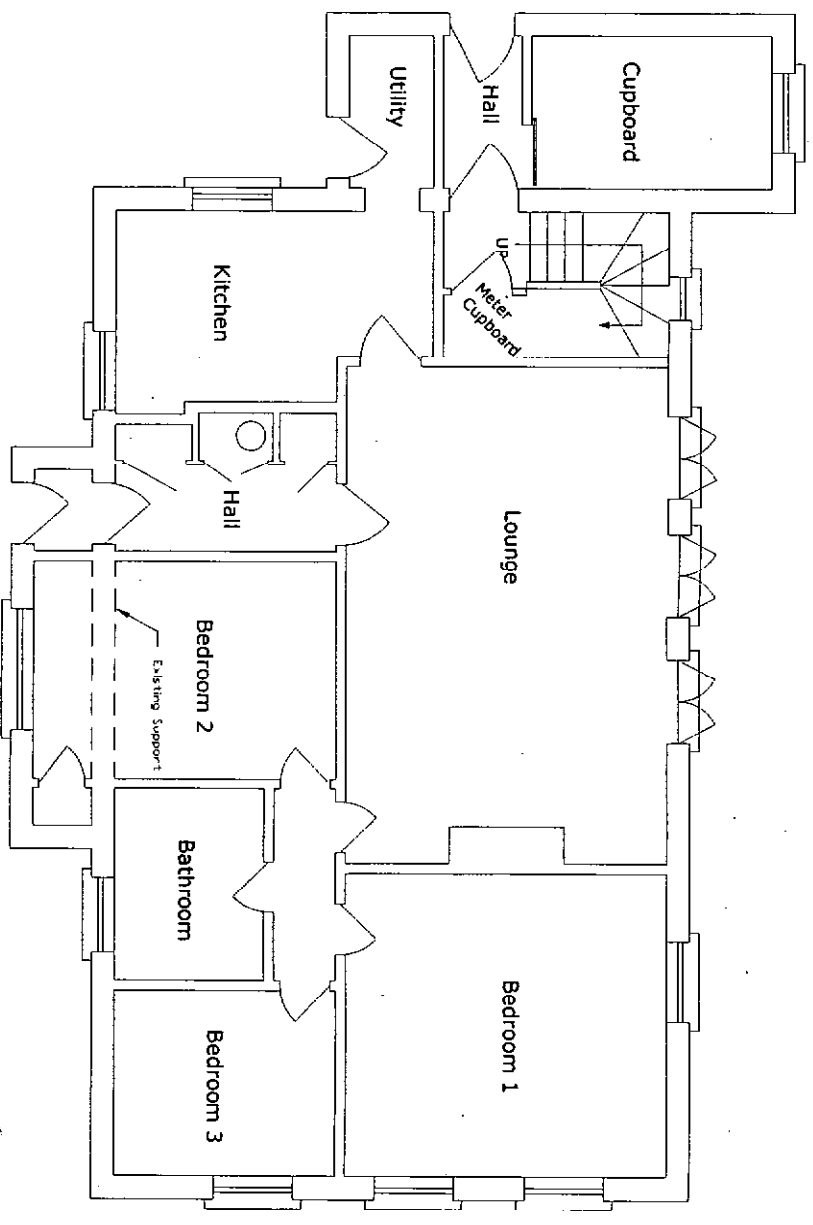


Existing Ground Floor

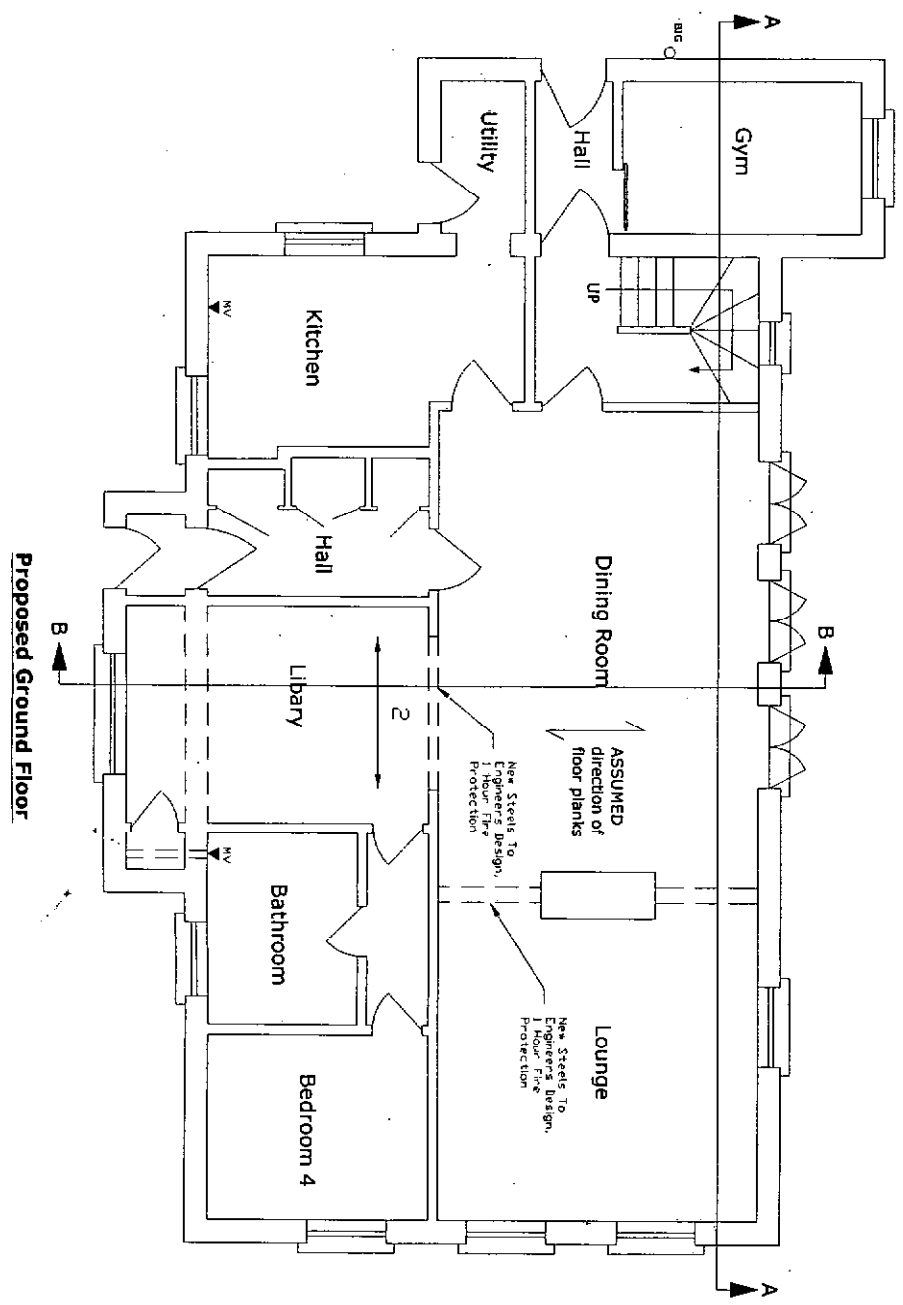

Proposed Ground Floor

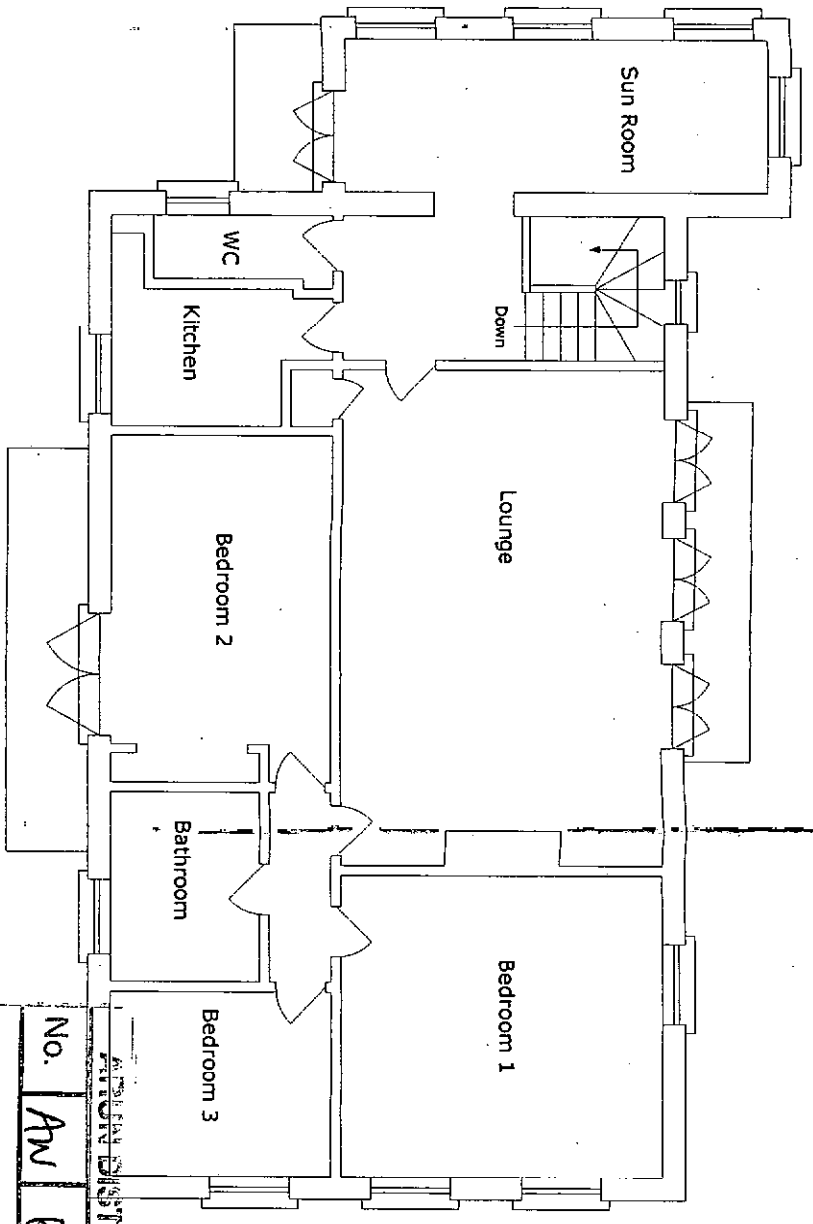

Existing First Floor

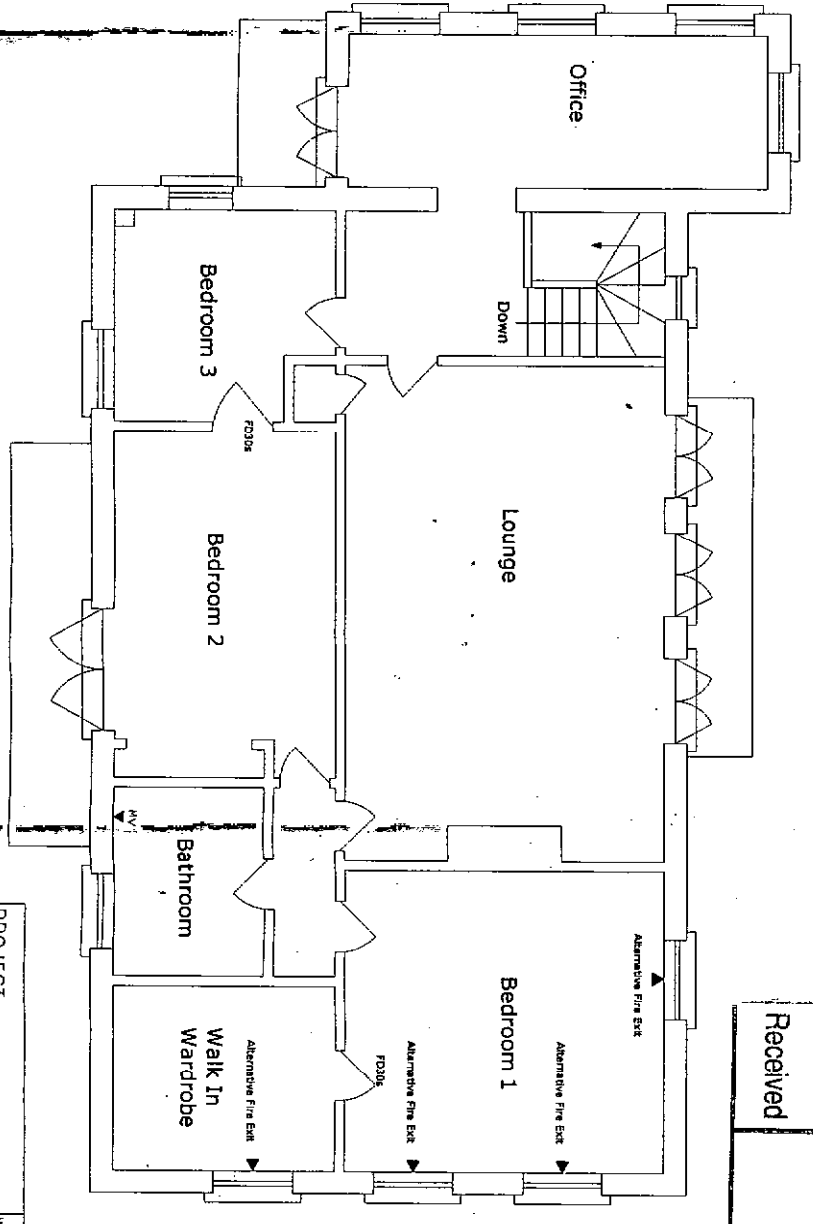

Proposed First Floor

ARUN DISTRICT COUNCIL

No. **Av 68 09**

Received

PROJECT		WORKSTATION
Mr & Mrs Schaefer		FD1
1 Hunters Close		DWG STATUS
Atwick Bay		Provisional
Bognor Regis		DRAWN BY
PO21 4HR		LW
DRAWING TITLE		CHKD. BY
Conversion of 1 & 2 Hunters Close		DATE
into One single dwelling.		DATE
Existing & Proposed Floor Plans		DATE
DWG. NO.	DATE	DATE
HC/W/003P	April 2009	
SCALE	REV.	
1:100		