


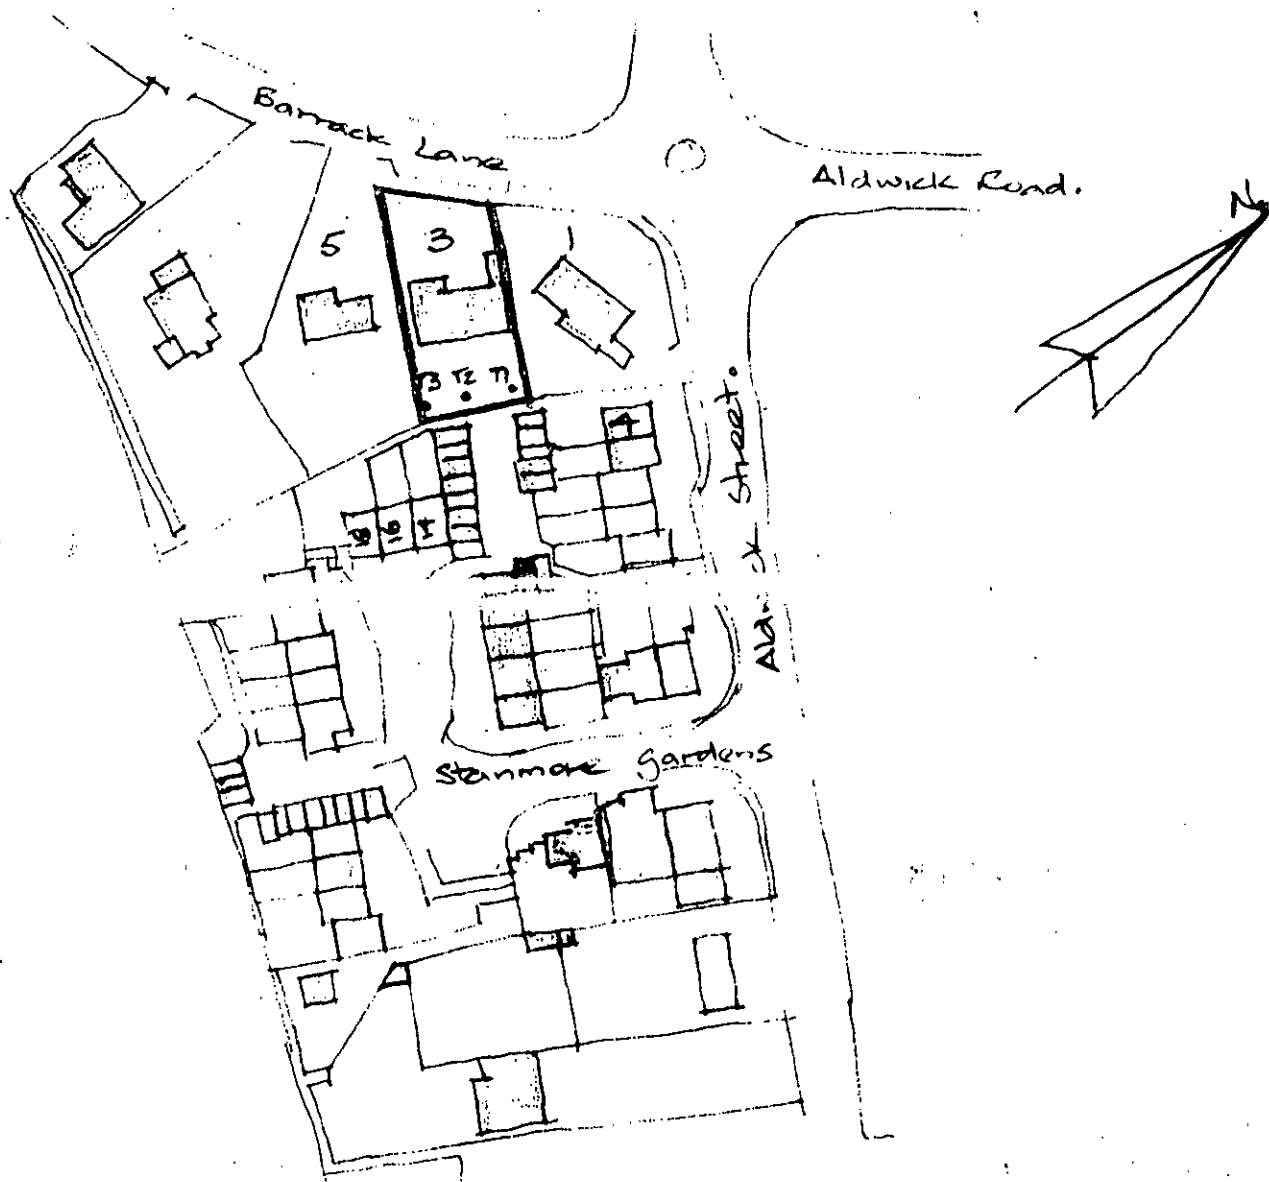

TREE SCHEDULE.

No.	Species	Girth	Distance from E. Boundary to trunk	Distance from N. Boundary to E.	Distance from S. Boundary to E.
T1.	Holm Oak	1.8M	0.85M	0.8M	18.7M
T2	Sycamore	1.55M	1.7M	10.4M	9.1M
T3	Holm Oak	2.3M	1.6M	13.9M	5.6M.

LOCATION PLAN.

3, BARRACK LANE, ALDWICK, W. SUSSEX

PO21 4BY.

21-2-2015.