
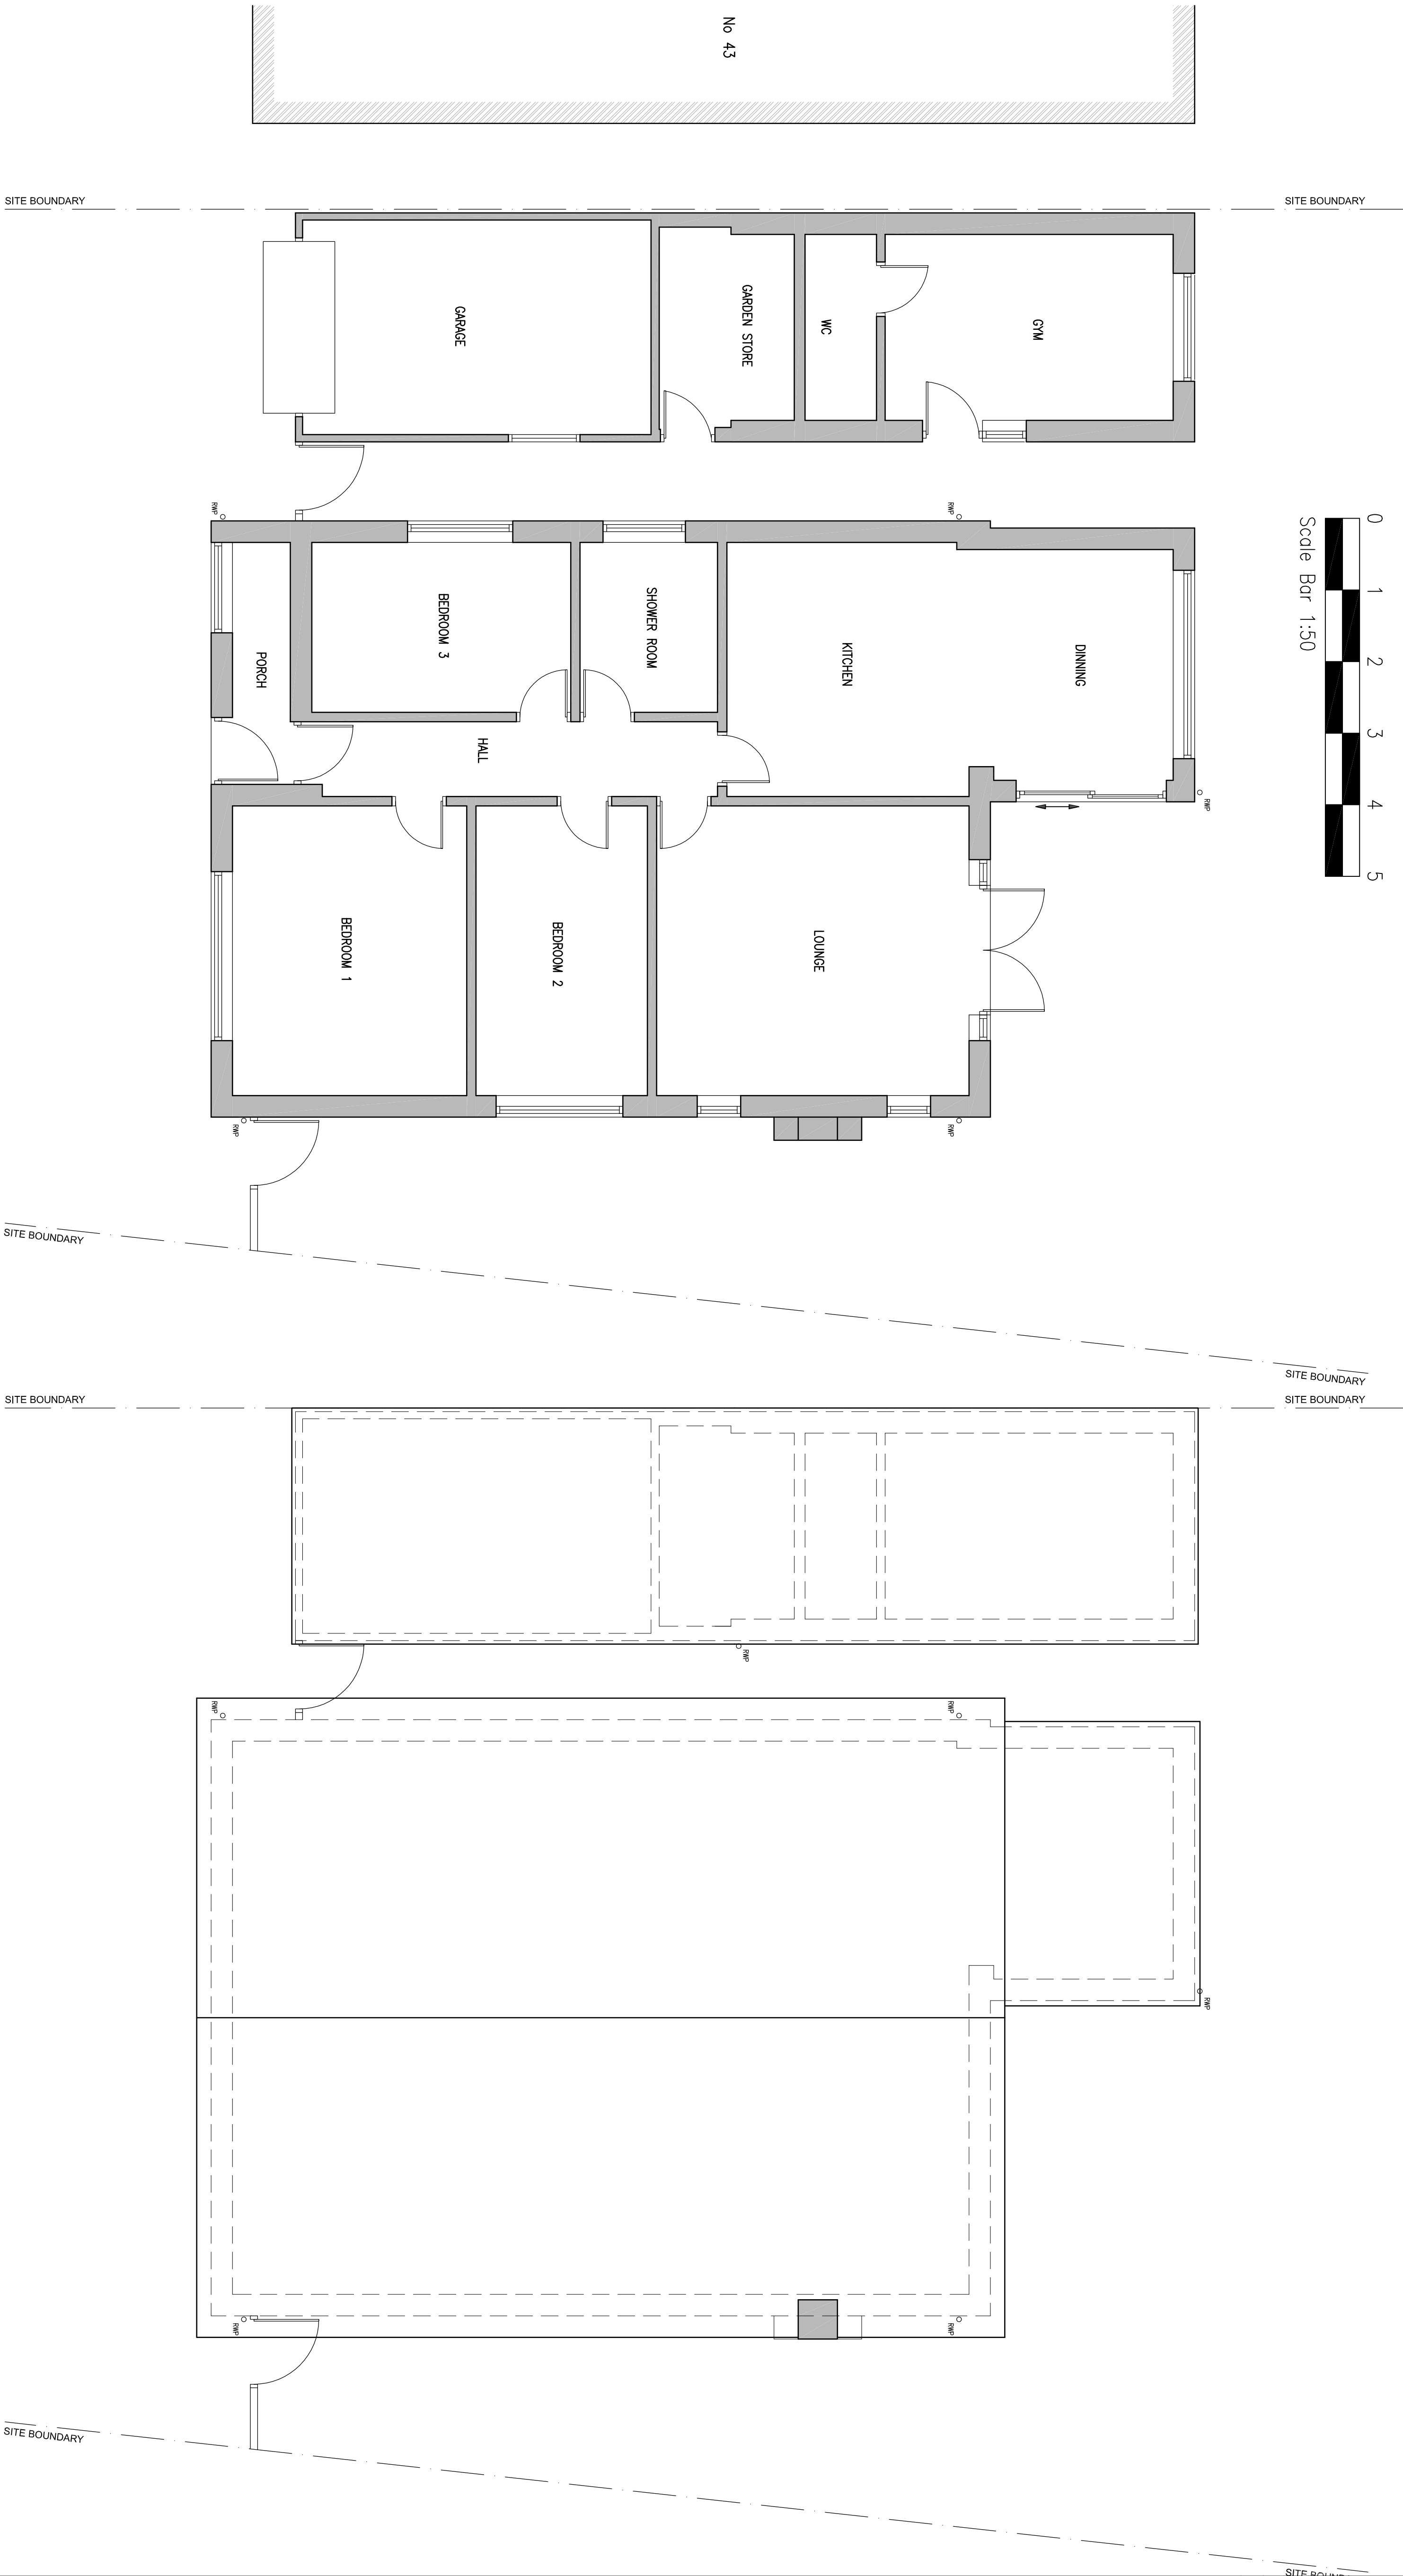


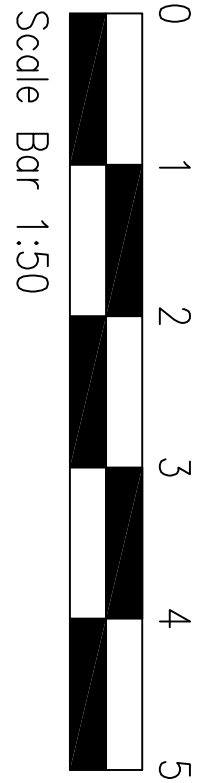

This drawing is to be read in conjunction with all other relevant drawings and specifications.
Do not scale off the drawing. Use figured dimensions only. All levels and dimensions to be checked on site. Where not otherwise stated, dimensions are to be taken to the finished surface of the work.
The drawing is the property of the architect and is not to be used for any other purpose without the written consent of the architect.
The drawing is the property of the architect and is not to be used for any other purpose without the written consent of the architect.
The drawing is the property of the architect and is not to be used for any other purpose without the written consent of the architect.

Notes

INITIAL APPLICATION		28/02/21
REV	DESCRIPTION	DATE
MR & MRS WEIR		
PROJECT		
45 LEONORA DRIVE		
WYNTON		
WEST SUSSEX		
DRAWINGS		
EXISTING GROUND FLOOR PLAN, ROOF PLAN & ELEVATIONS		
STATUS		
APPLICATION		
SCALE	DATE	DATE
1:100 1:50	FEB 2021	33/7/04