

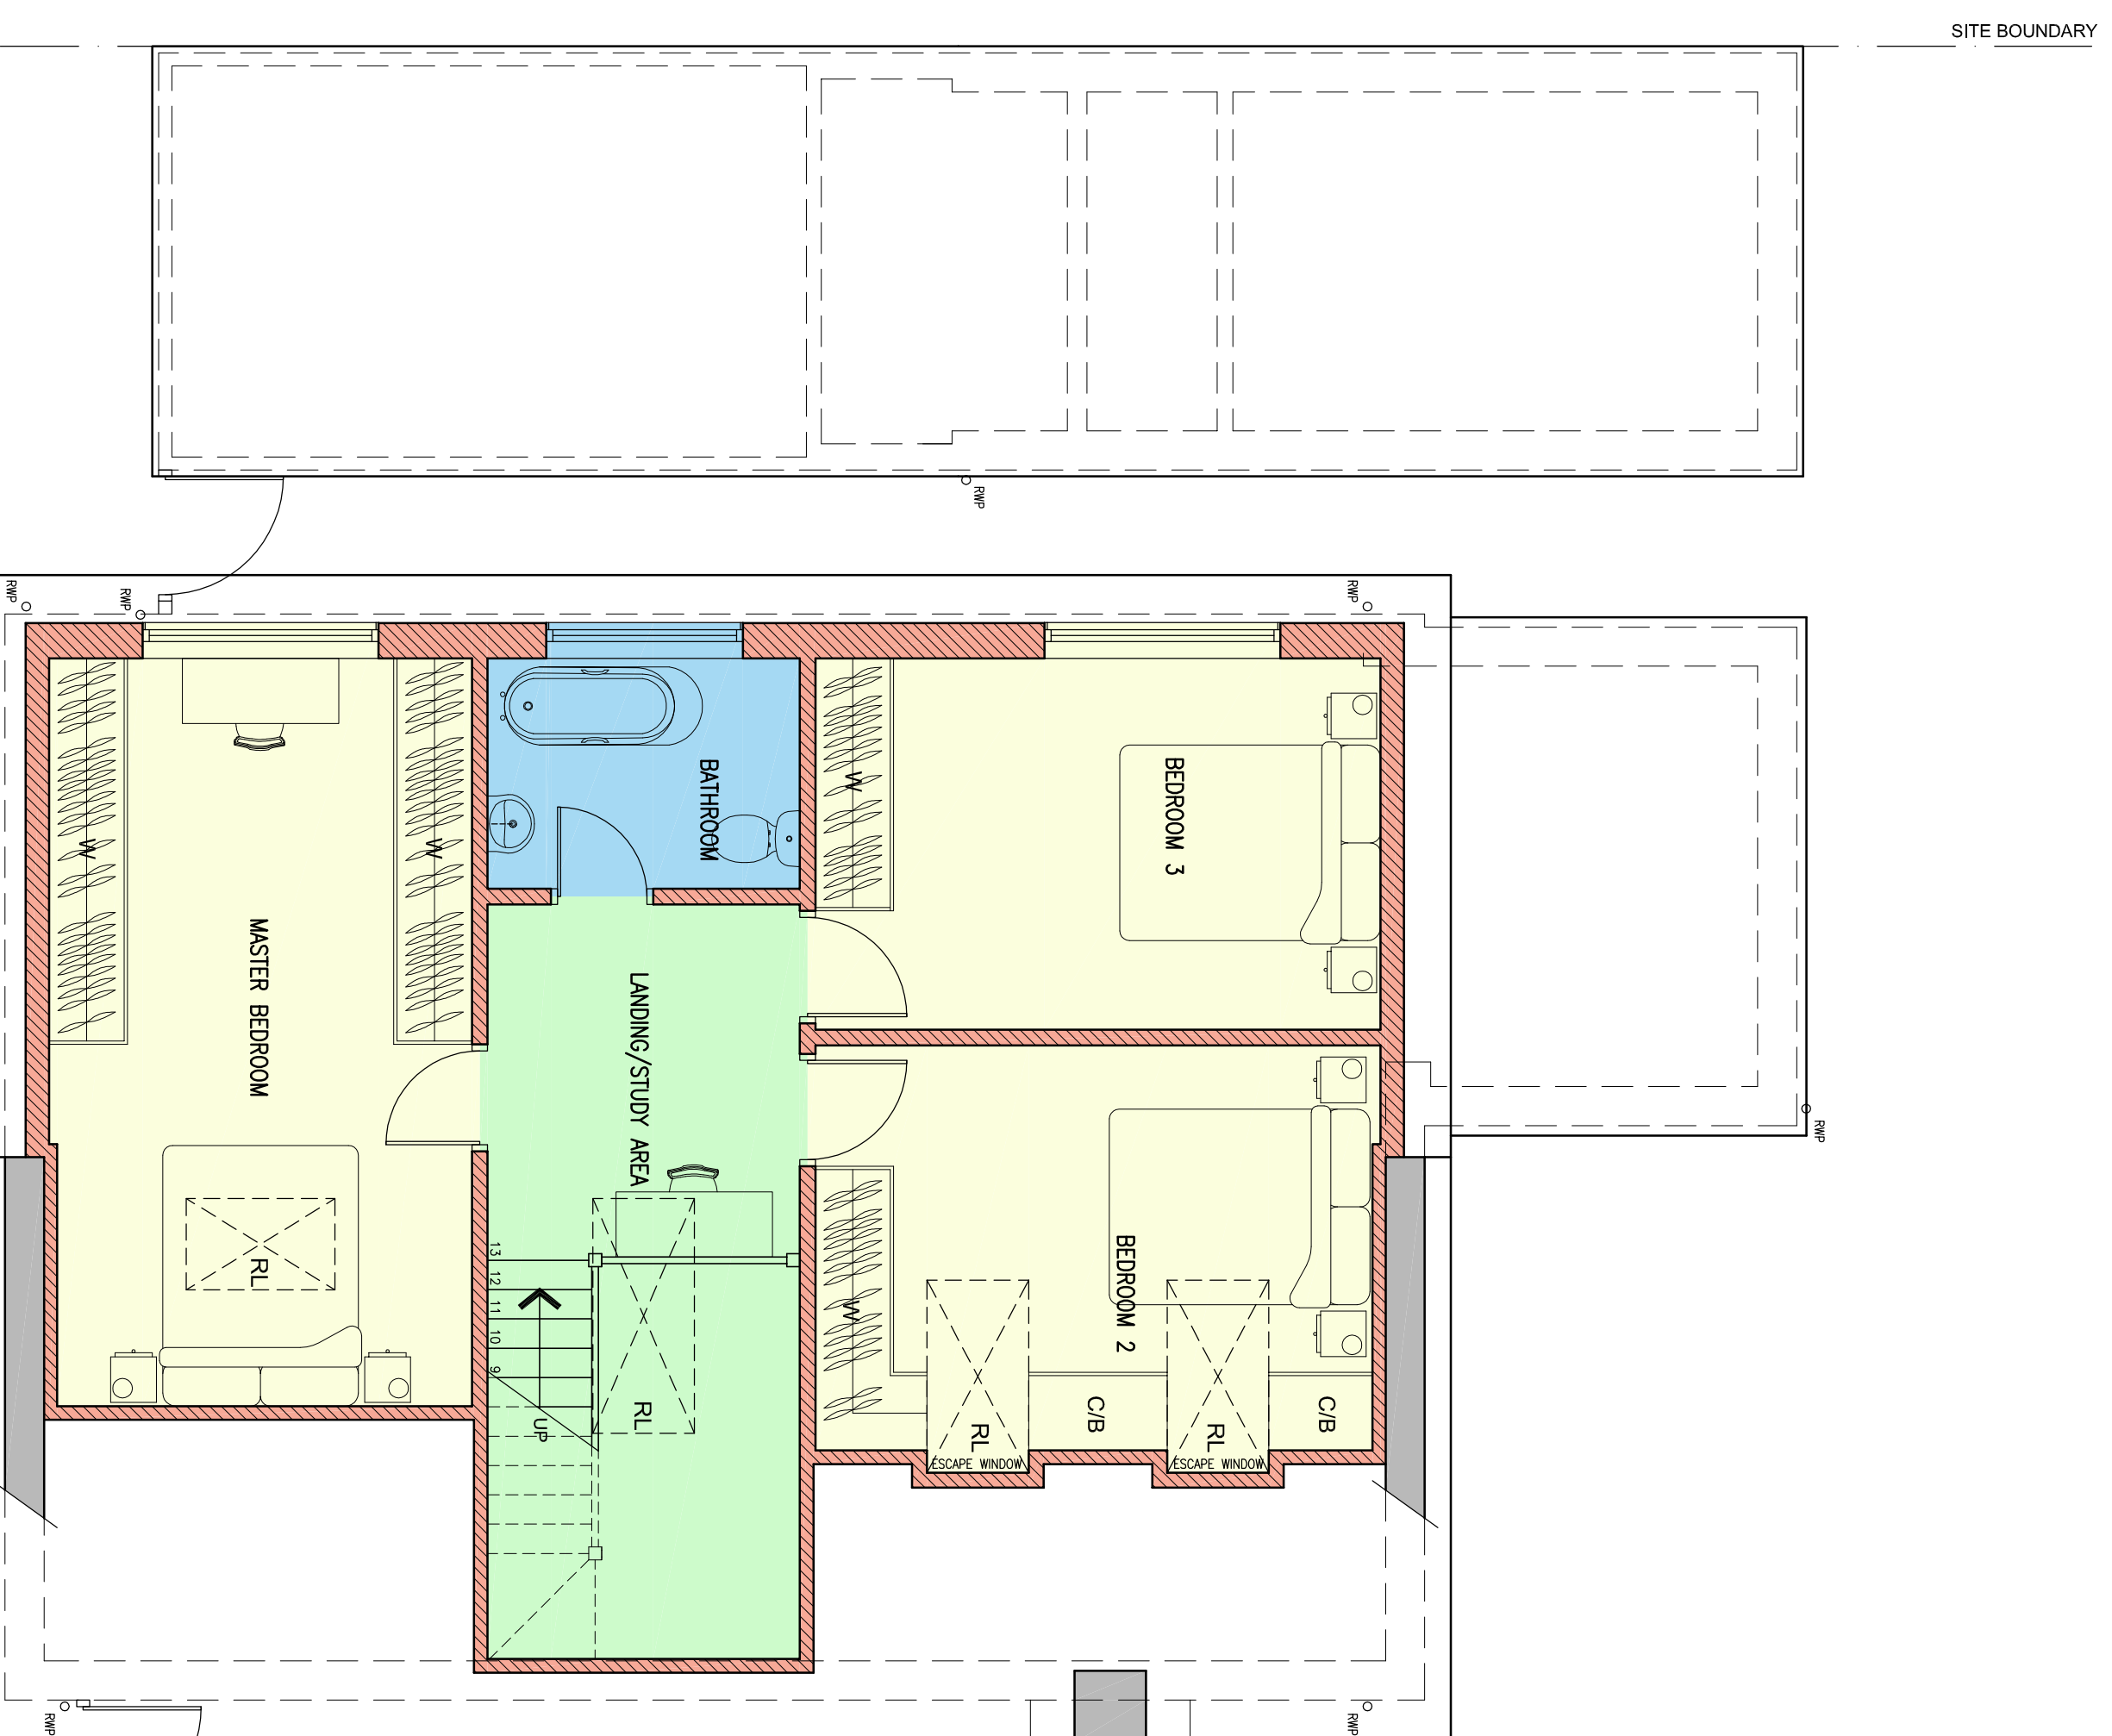




Scale Bar 1:50

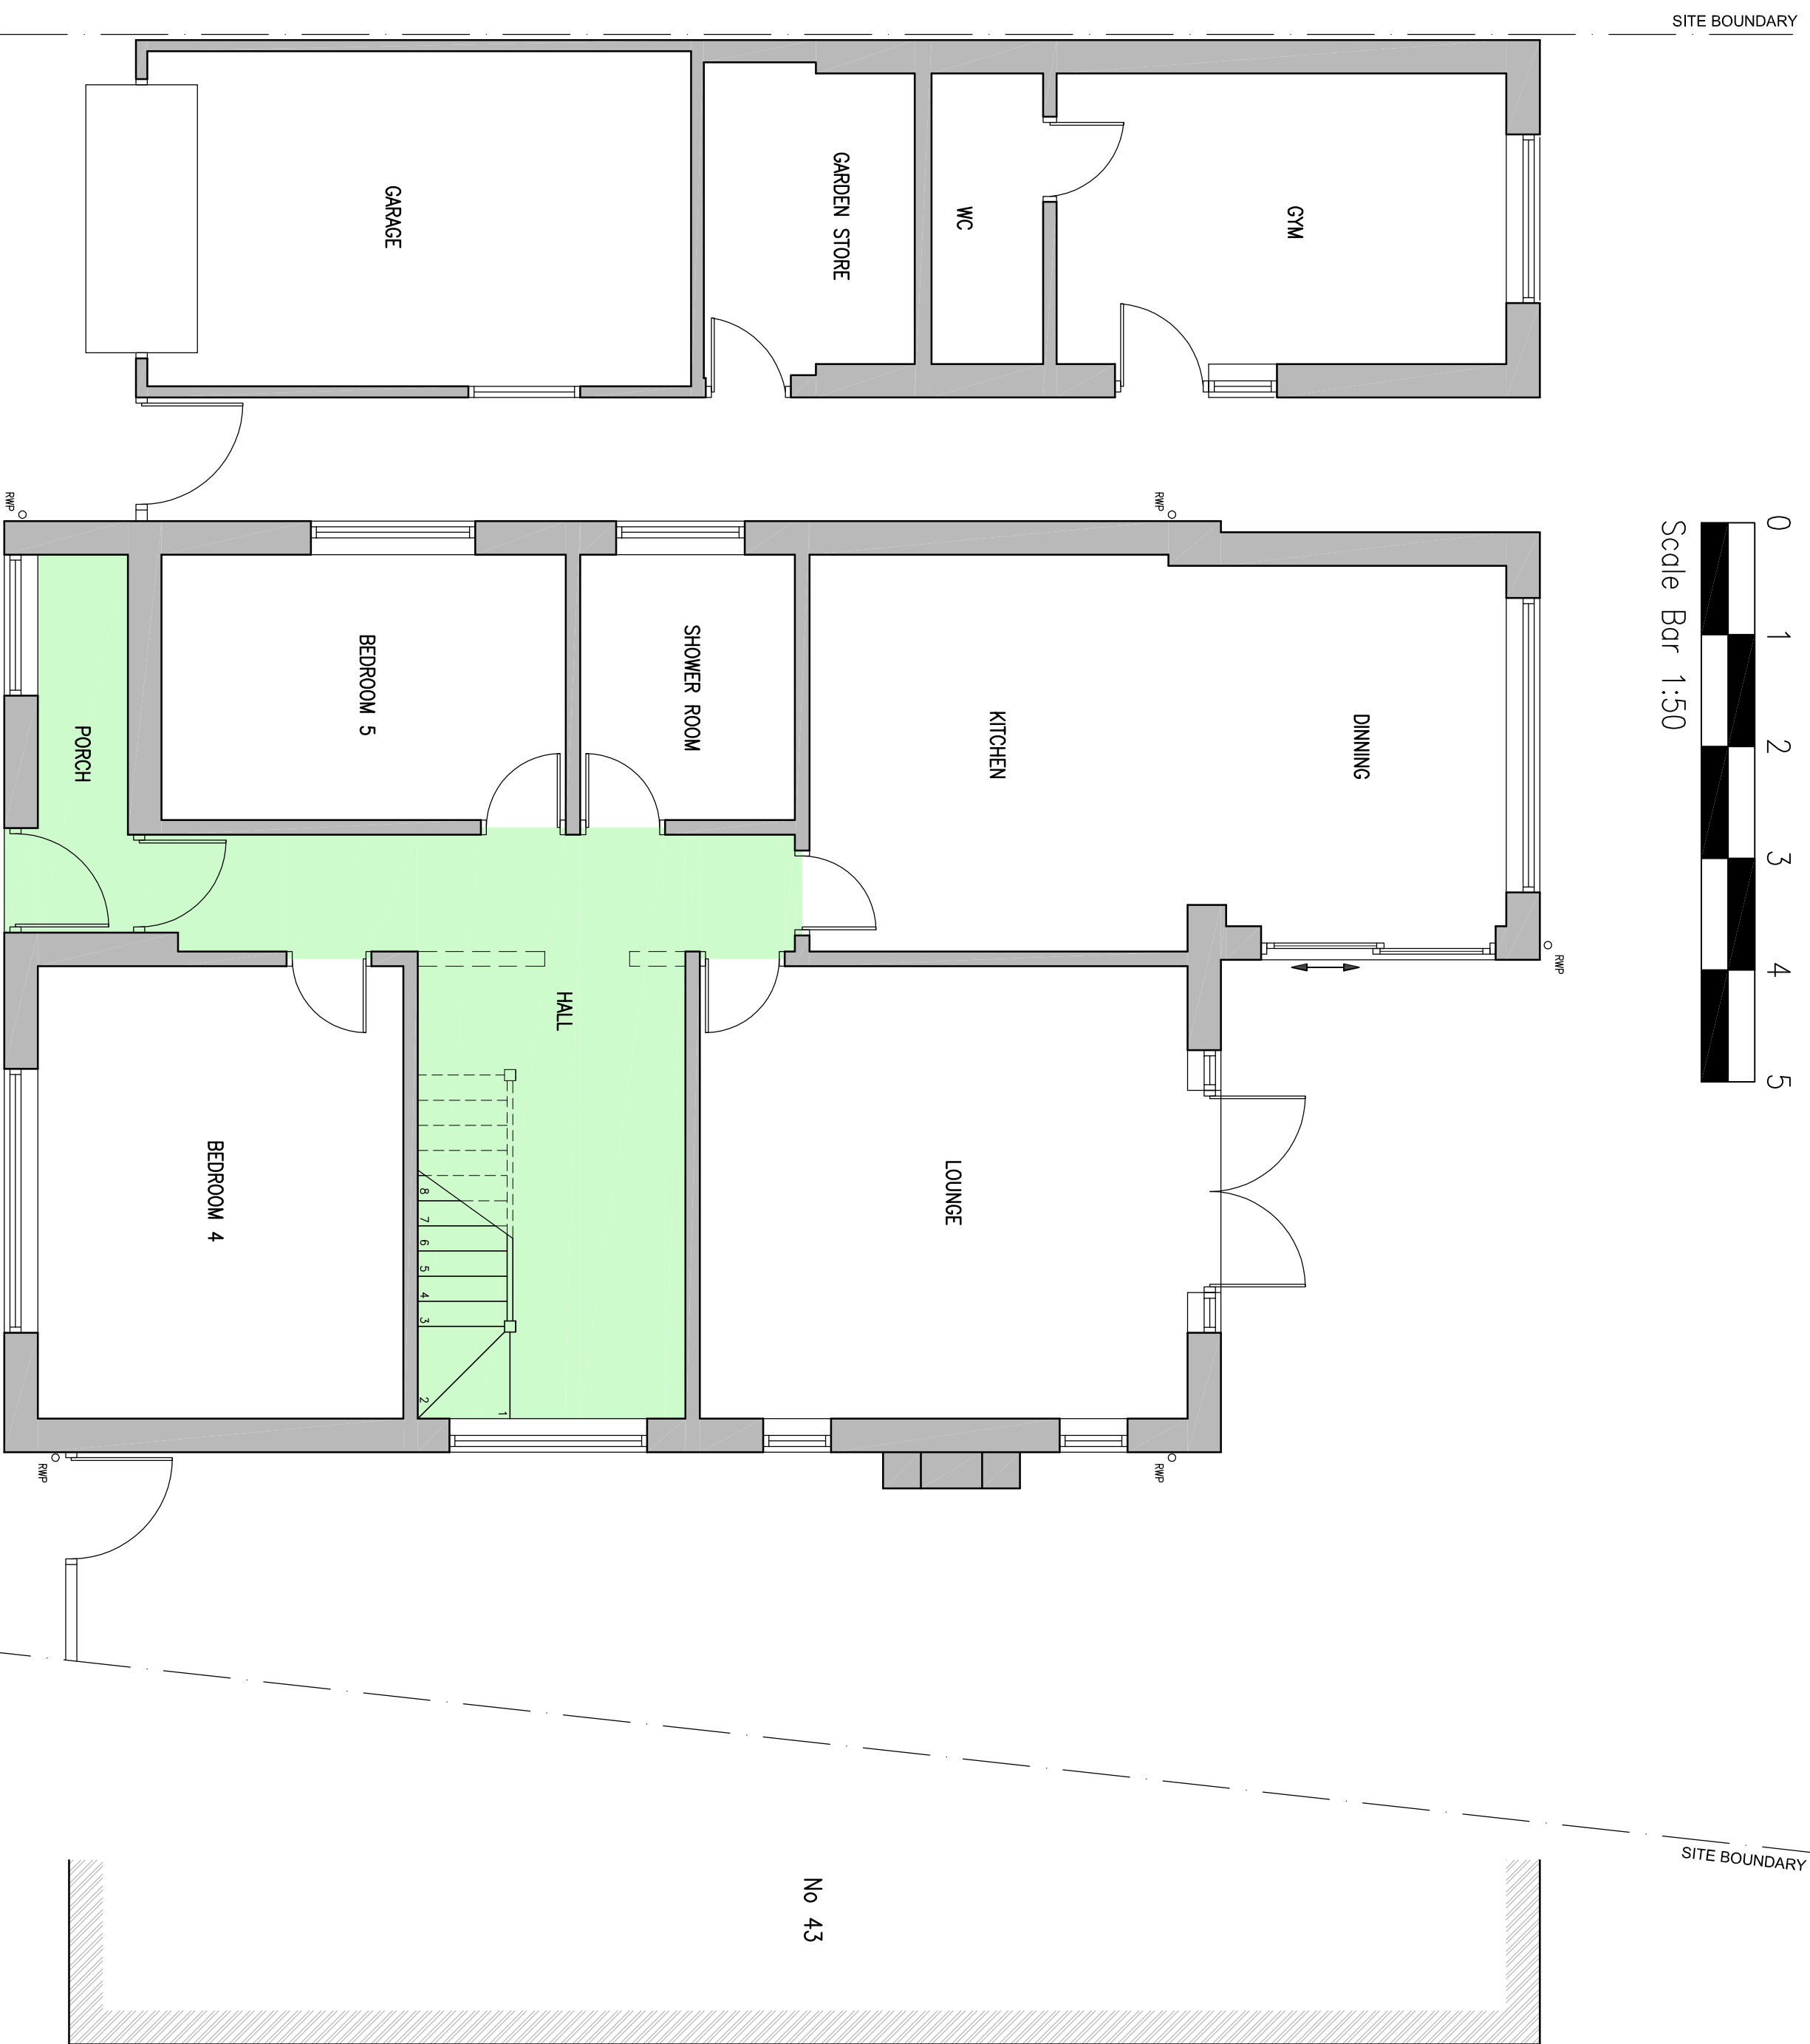

## GROUND FLOOR PLAN

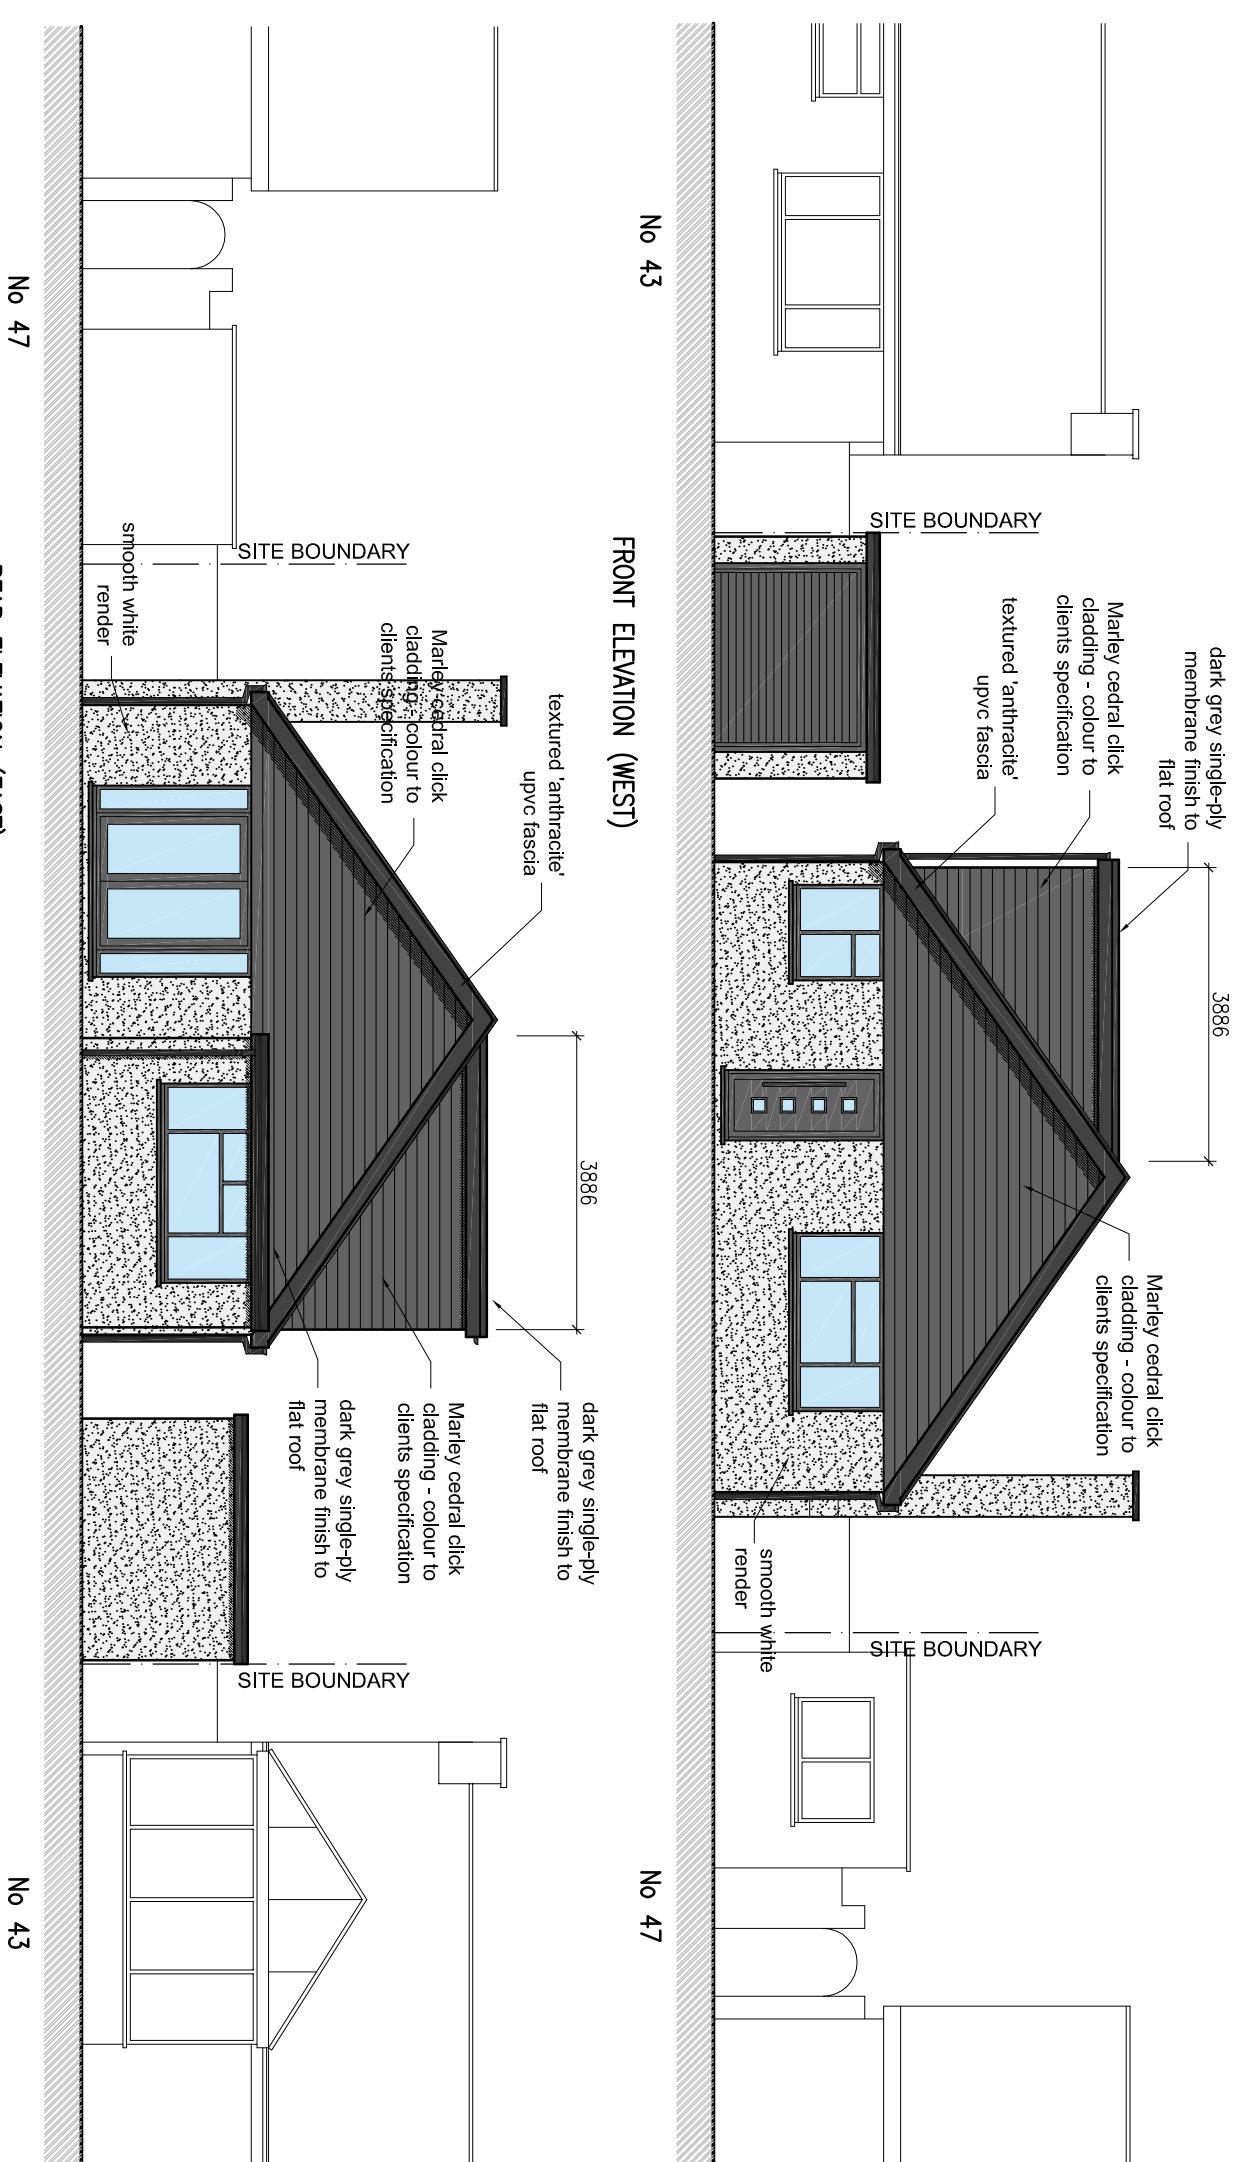


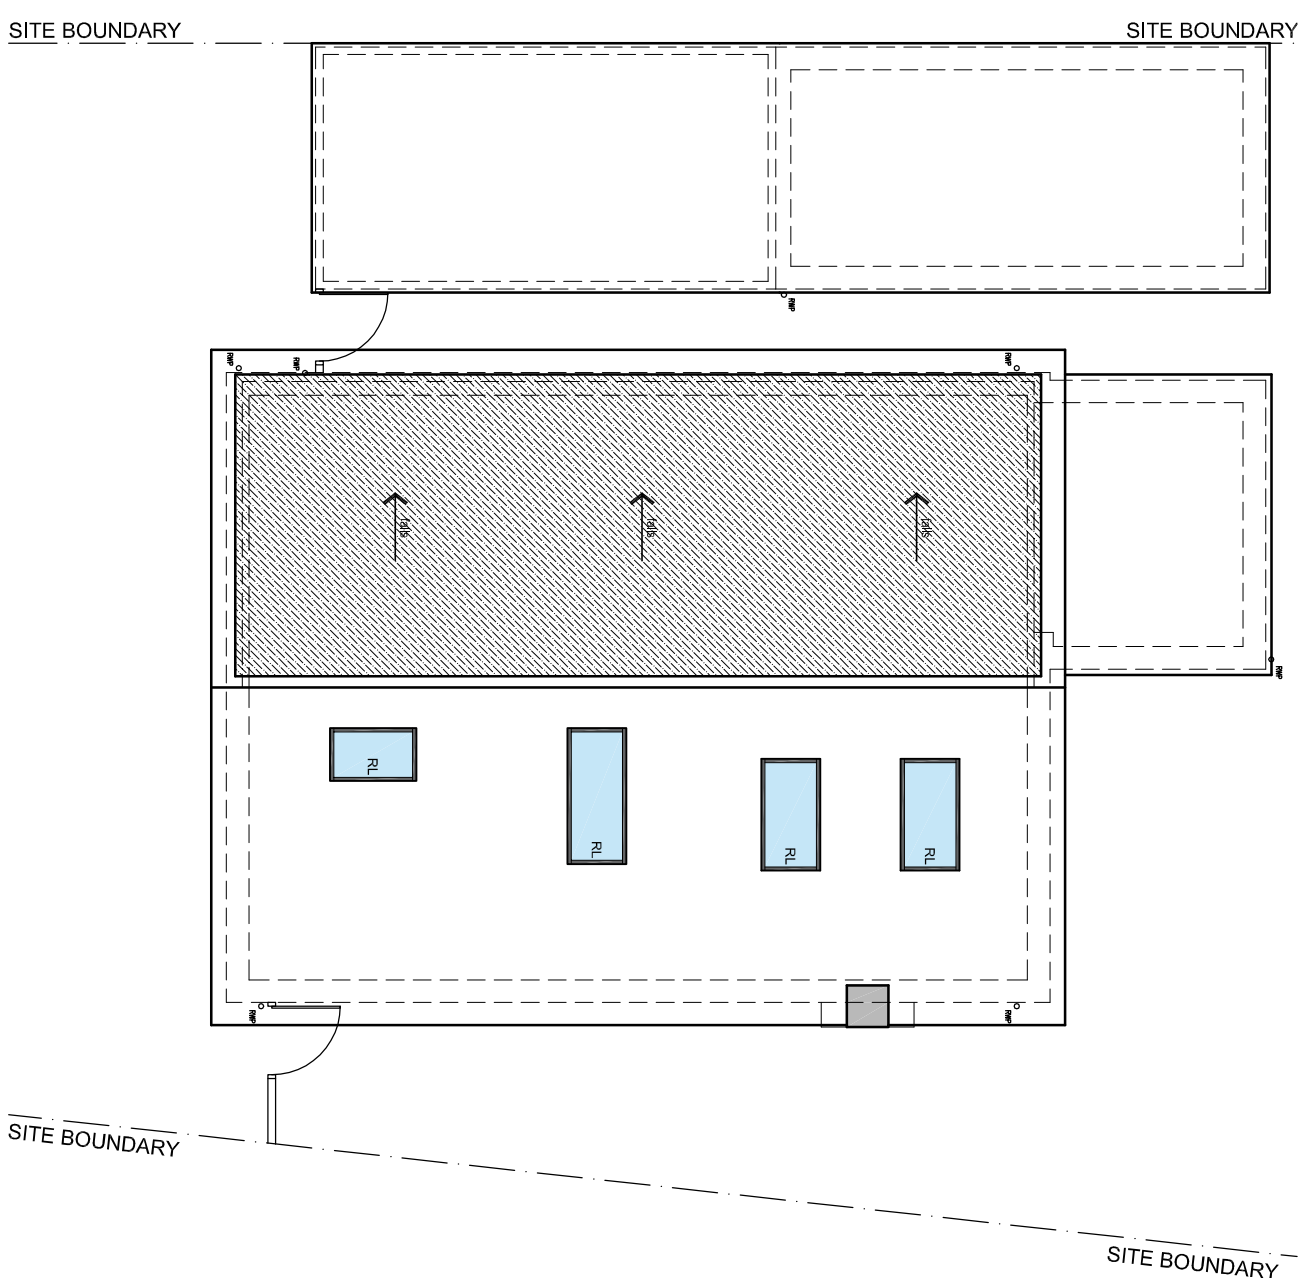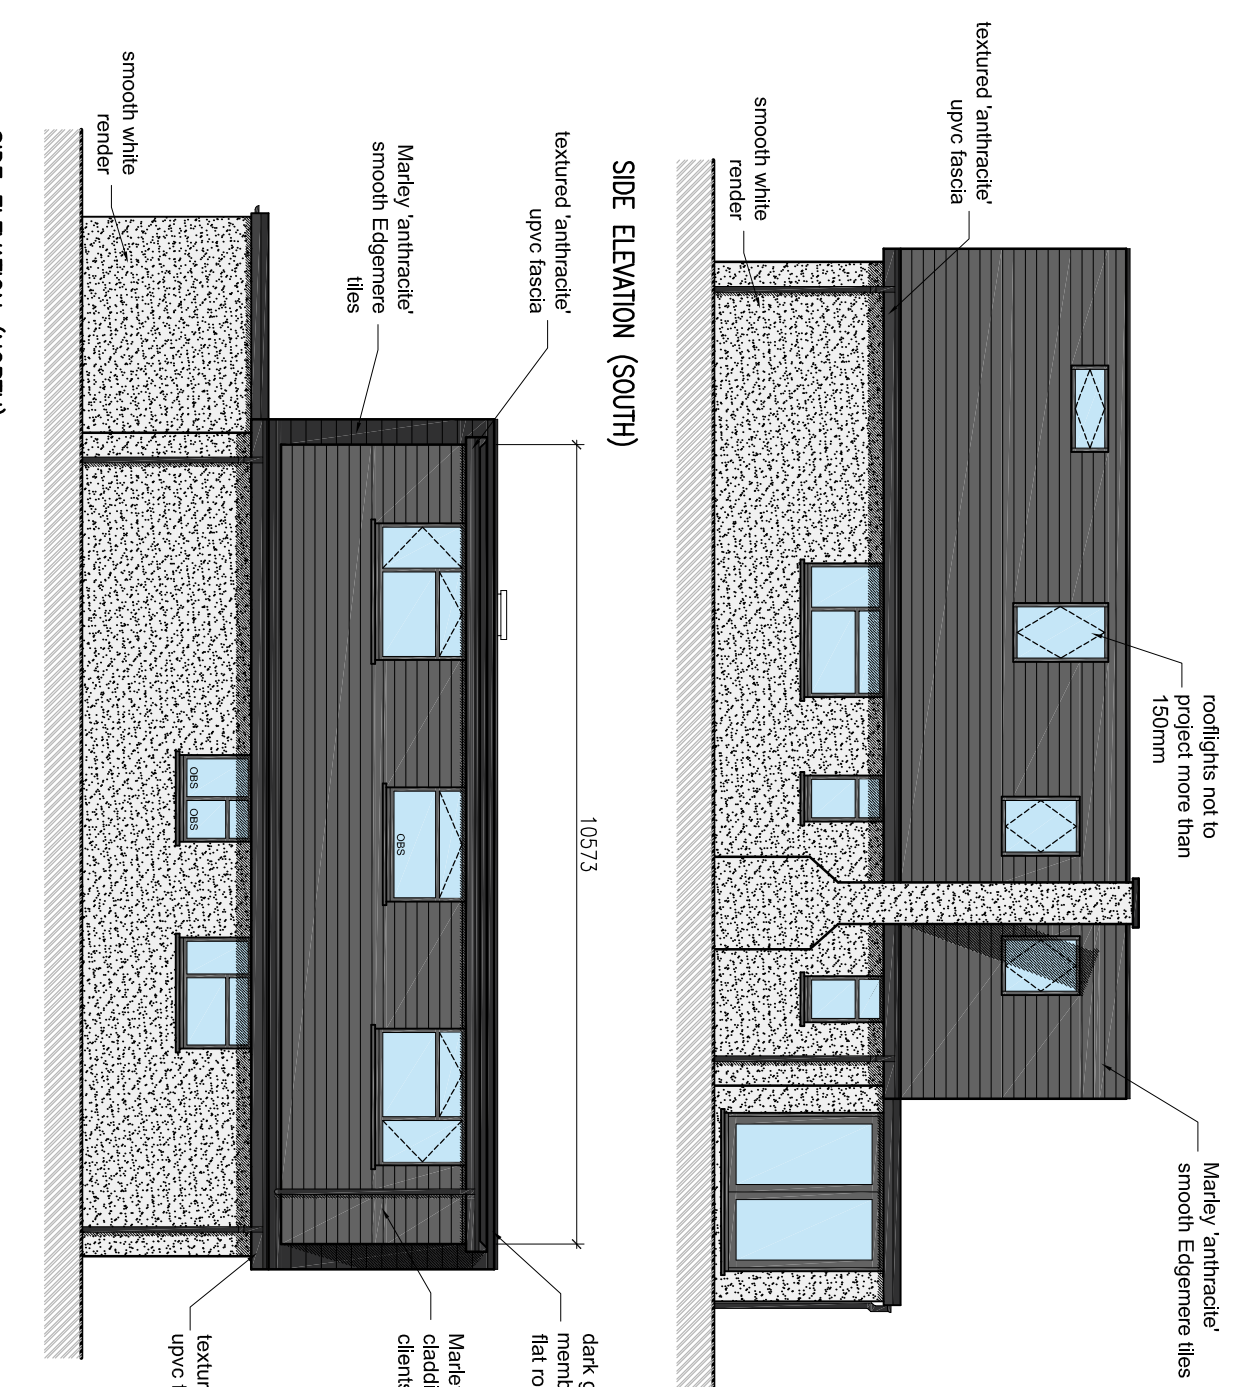[illegible]



## Notes: