


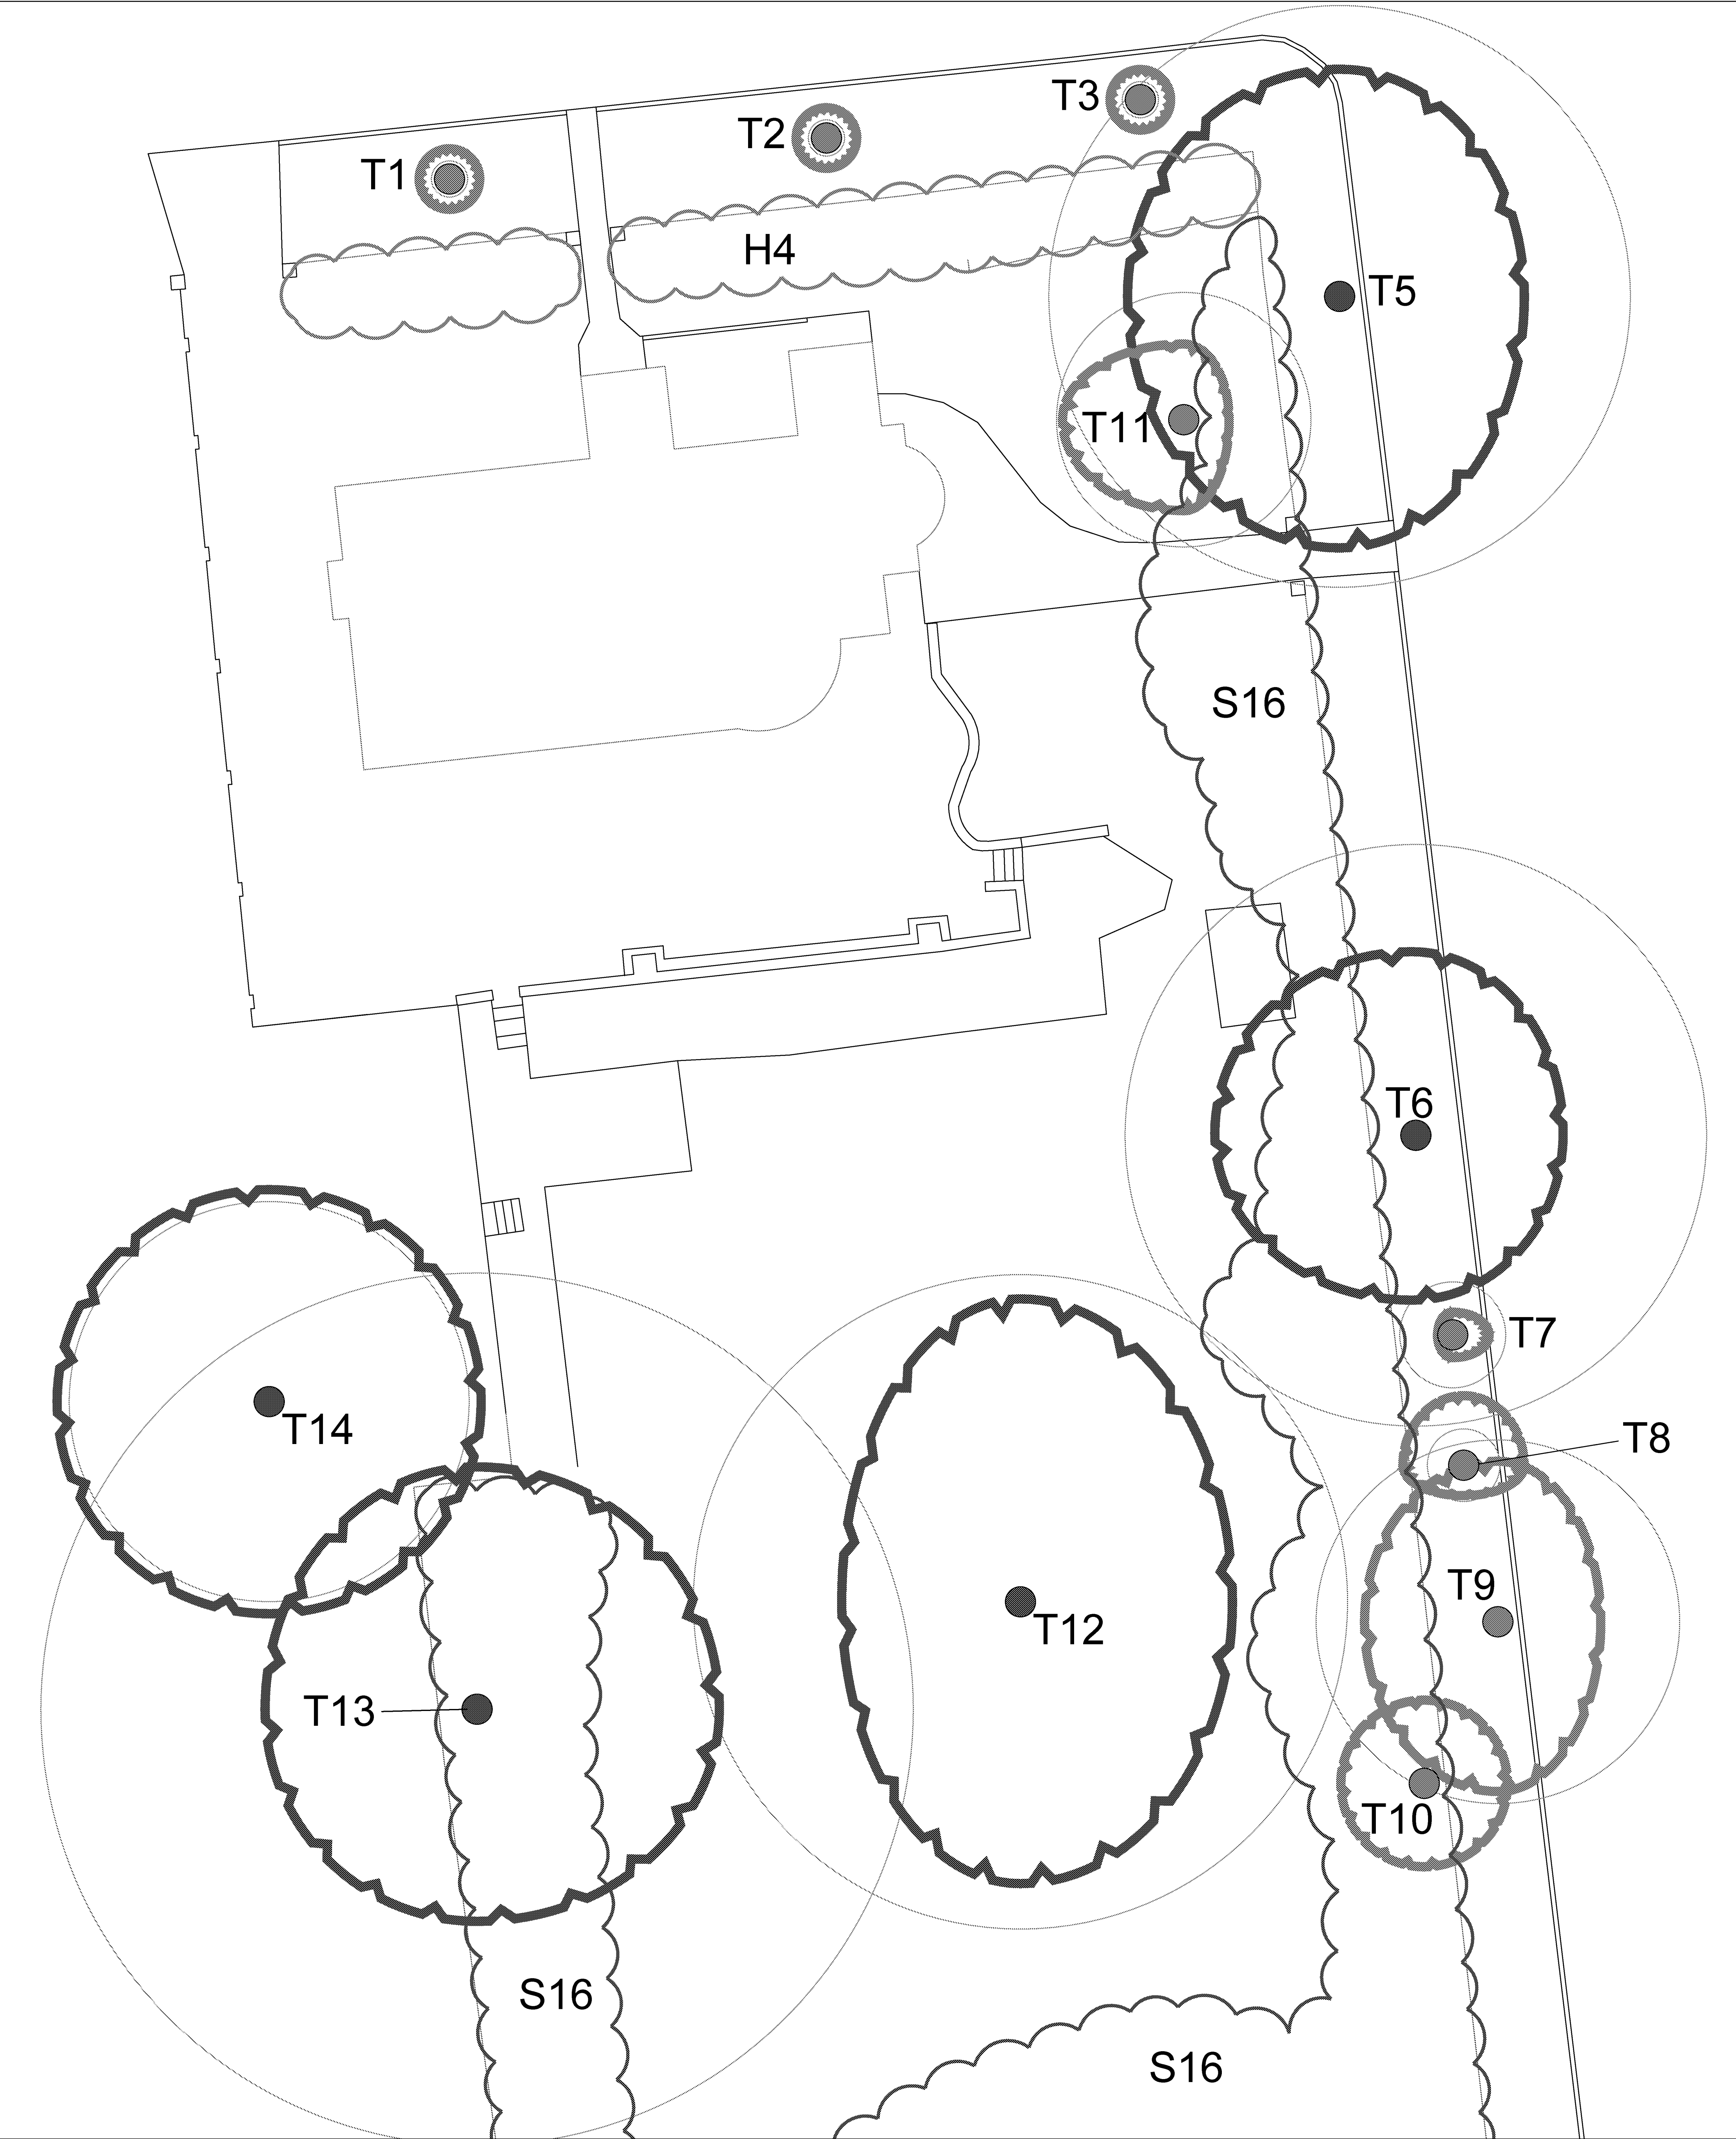

Key

Extent of Canopy - line colour indicates BS category

Root protection area (RPA)

Tree number as recorded on Survey Schedule

Coloured symbol indicating BS category as shown right

Category A tree

Category B tree

Category C tree

Category U tree

The above BS5837: 2012 categories are judgements of quality and value based on the contribution each tree would be expected to make over a given period of time, categories A, B and C being high, moderate and low respectively. Category U represents trees that, in their current context, should be removed for sound arboricultural reasons. For exact definition of BS5837: 2012 categories refer to notes accompanying schedule.

Group (Group of similar trees recorded together in schedule). Colours same as BS5837 2012 categories for trees (left)

Hedge Colours same as BS5837 2012 categories for trees (left)

Note:

Number By Date

Project  
Queens Lawn, 38 Kingsway, Aldwick

Drawing  
Tree survey

Status  
-

|            |               |                          |
|------------|---------------|--------------------------|
| Bedford    | 01234 291315  | <input type="checkbox"/> |
| Woodbridge | 01234 365559  | <input type="checkbox"/> |
| London     | 020 3092 4141 | <input type="checkbox"/> |
| Norwich    | 016 0323 0777 | <input type="checkbox"/> |
| Job No.    | E16875        |                          |
| Dwg No.    | 601           |                          |
| Scale      | 1:100@A1      |                          |
| Drawn      | LB            |                          |
| Checked    | MLR           |                          |
| Date       | 04/11/2016    |                          |
| North      |               |                          |