


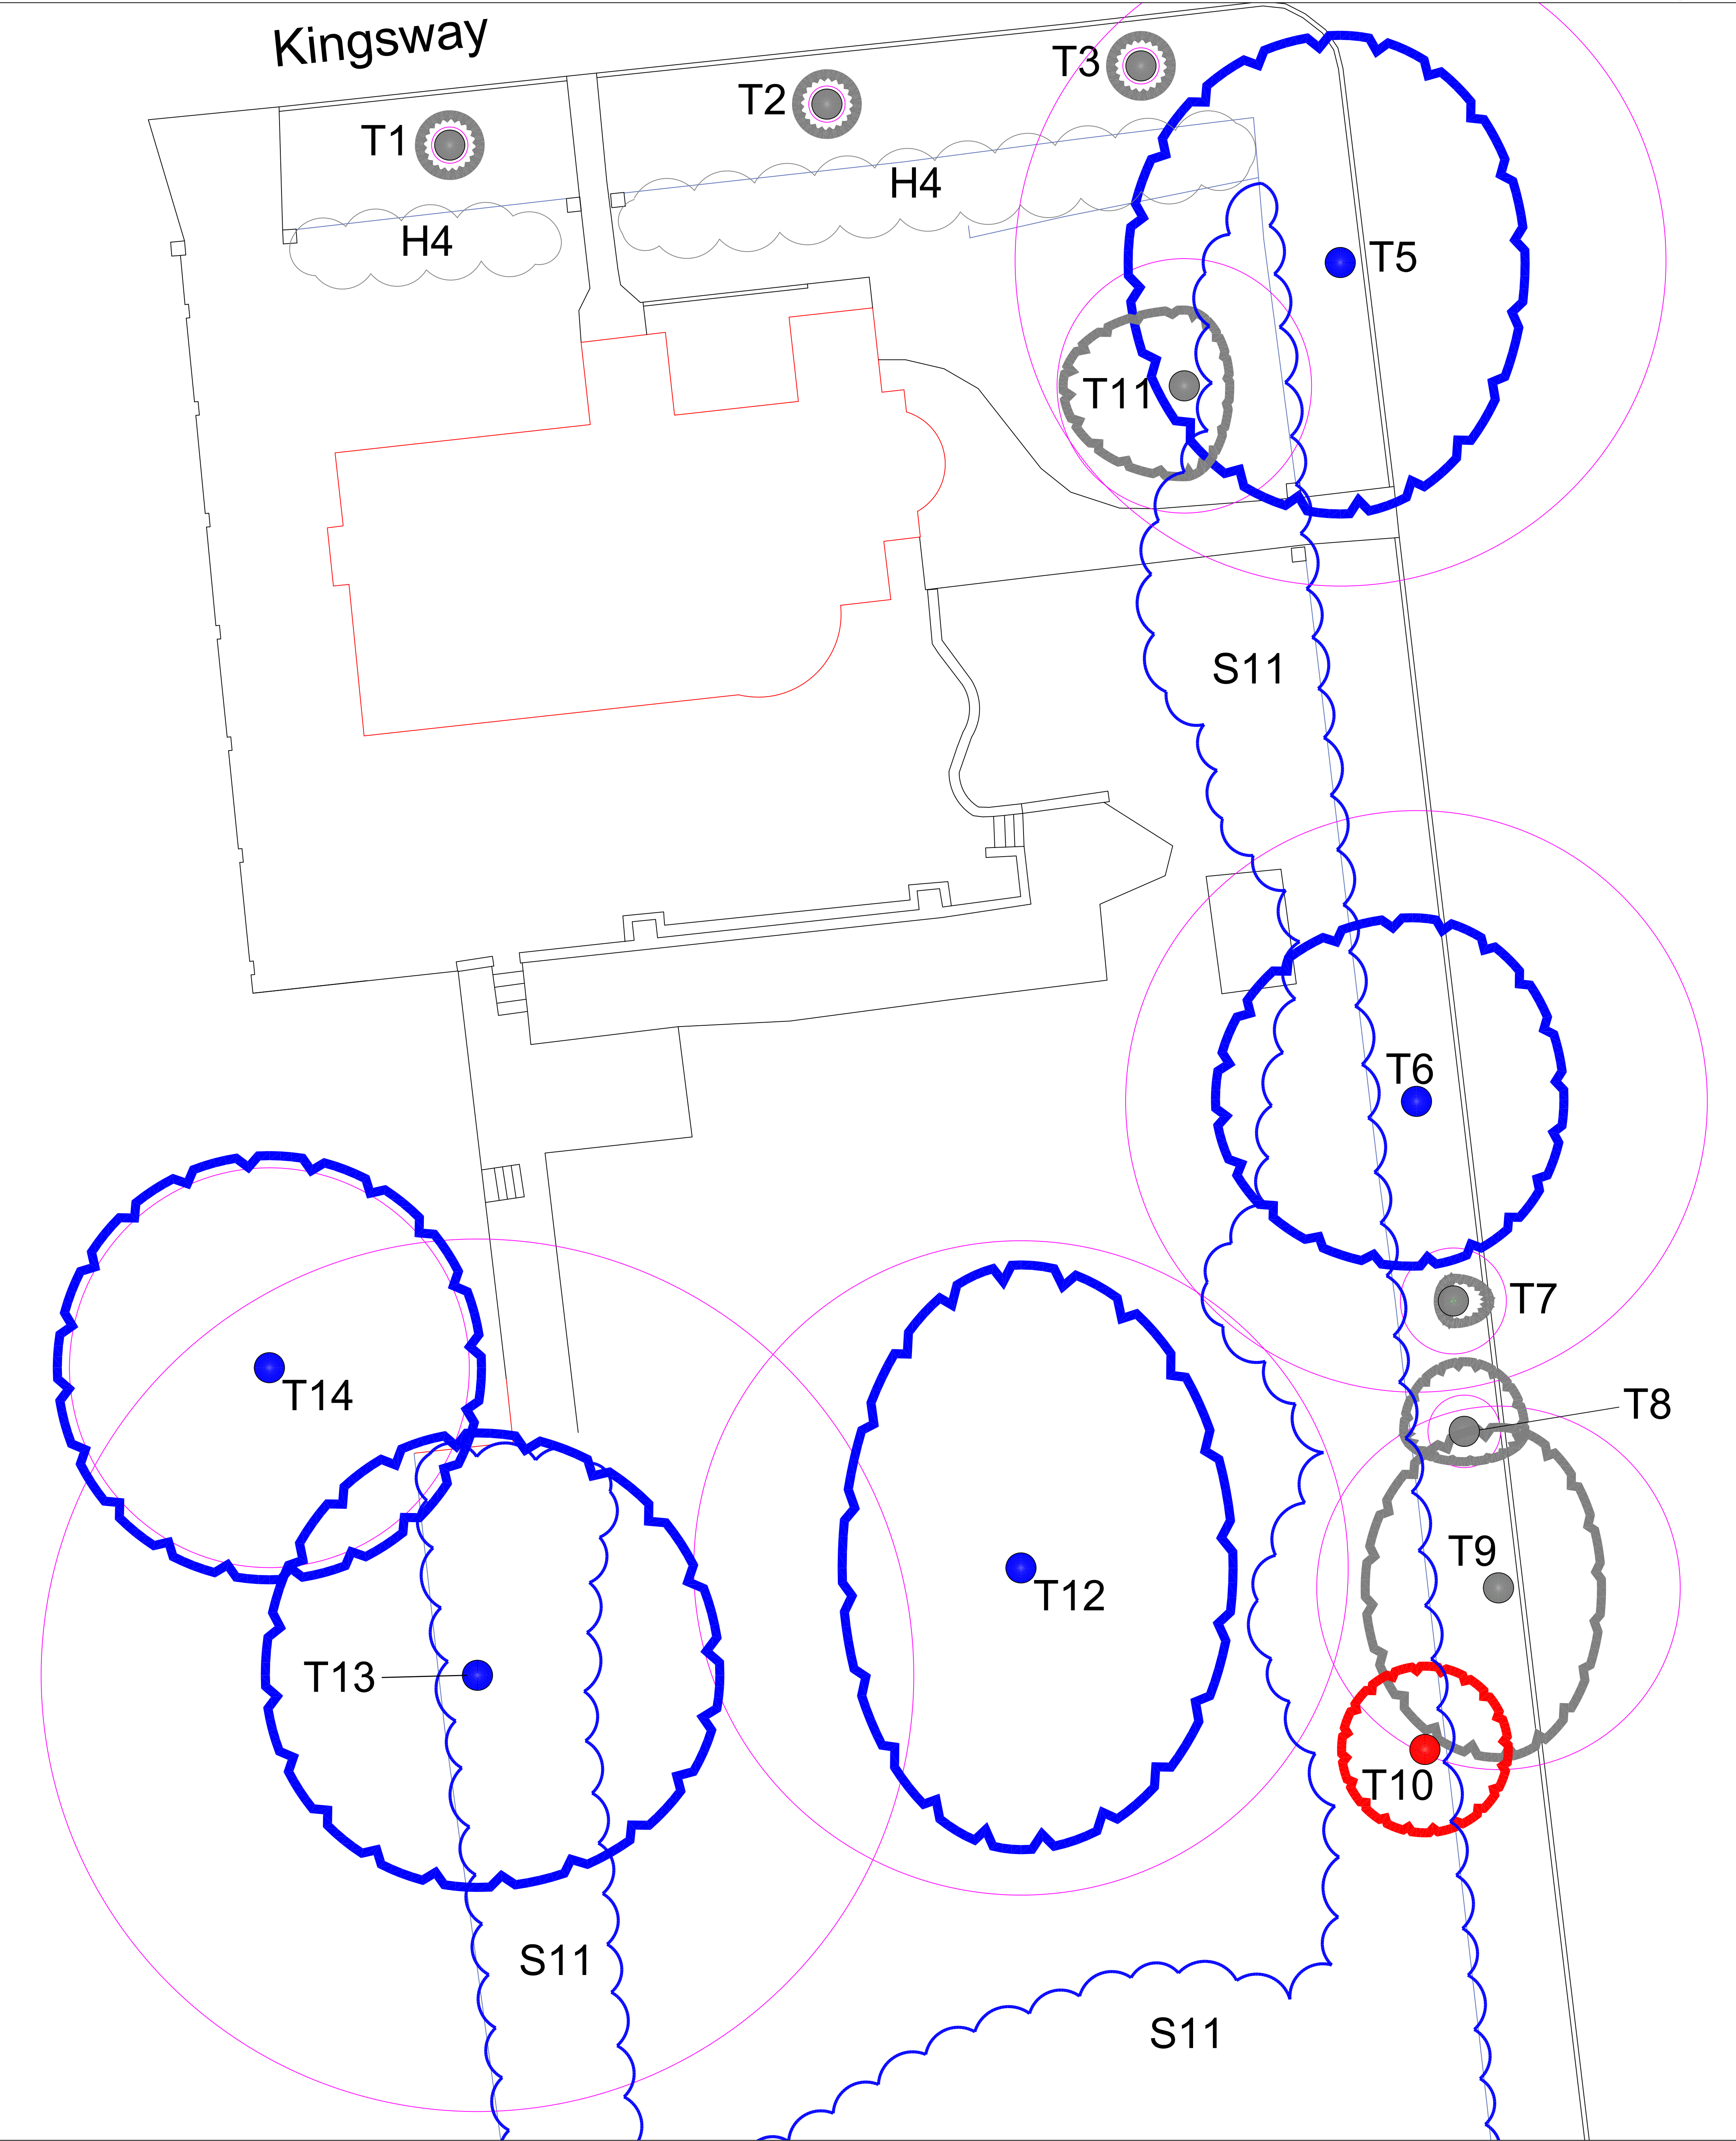

Key

Extent of Canopy - line colour indicates BS category

Root protection area (RPA)

Tree number as recorded on Survey Schedule

Coloured symbol indicating BS category as shown right

Category A tree

Category C tree

Category B tree

Category U tree

The above BS5837: 2012 categories are judgements of quality and value based on the contribution each tree would be expected to make over a given period of time, categories A, B and C being high, moderate and low respectively. Category U represents trees that, in their current context, should be removed for sound arboricultural reasons. For exact definition of BS5837: 2012 categories refer to notes accompanying schedule.

G

OR

G

H

Group (Group of similar trees recorded together in schedule). Colours same as BS5837 2012 categories for trees (left)

Hedge Colours same as BS5837 2012 categories for trees (left)

Note:

REVISID-RPA-TS

Number By Date

REVA MLR 01-07-2016

Project

Queens Lawn, 36 Kingsway, Aldwick

Drawing

Tree survey

Status

-

Job No: E16875

Drawn: LB

Checked: MLR

Date: 04/11/2016

North

the landscape partnership

planning and designing environments for life

Stafford Woodstock London Newcastle

01234 281315 01304 380509 020 3032 4141 016 520 9777