



Kingsway

Symetrical RPA BASED ON DBH 895MM
362M2 (measured 2018)

AMENDED RPA TO INCLUDE
GARDEN TO West and SOUTH OF
SYMMETRICAL RPA, AREA 362M2

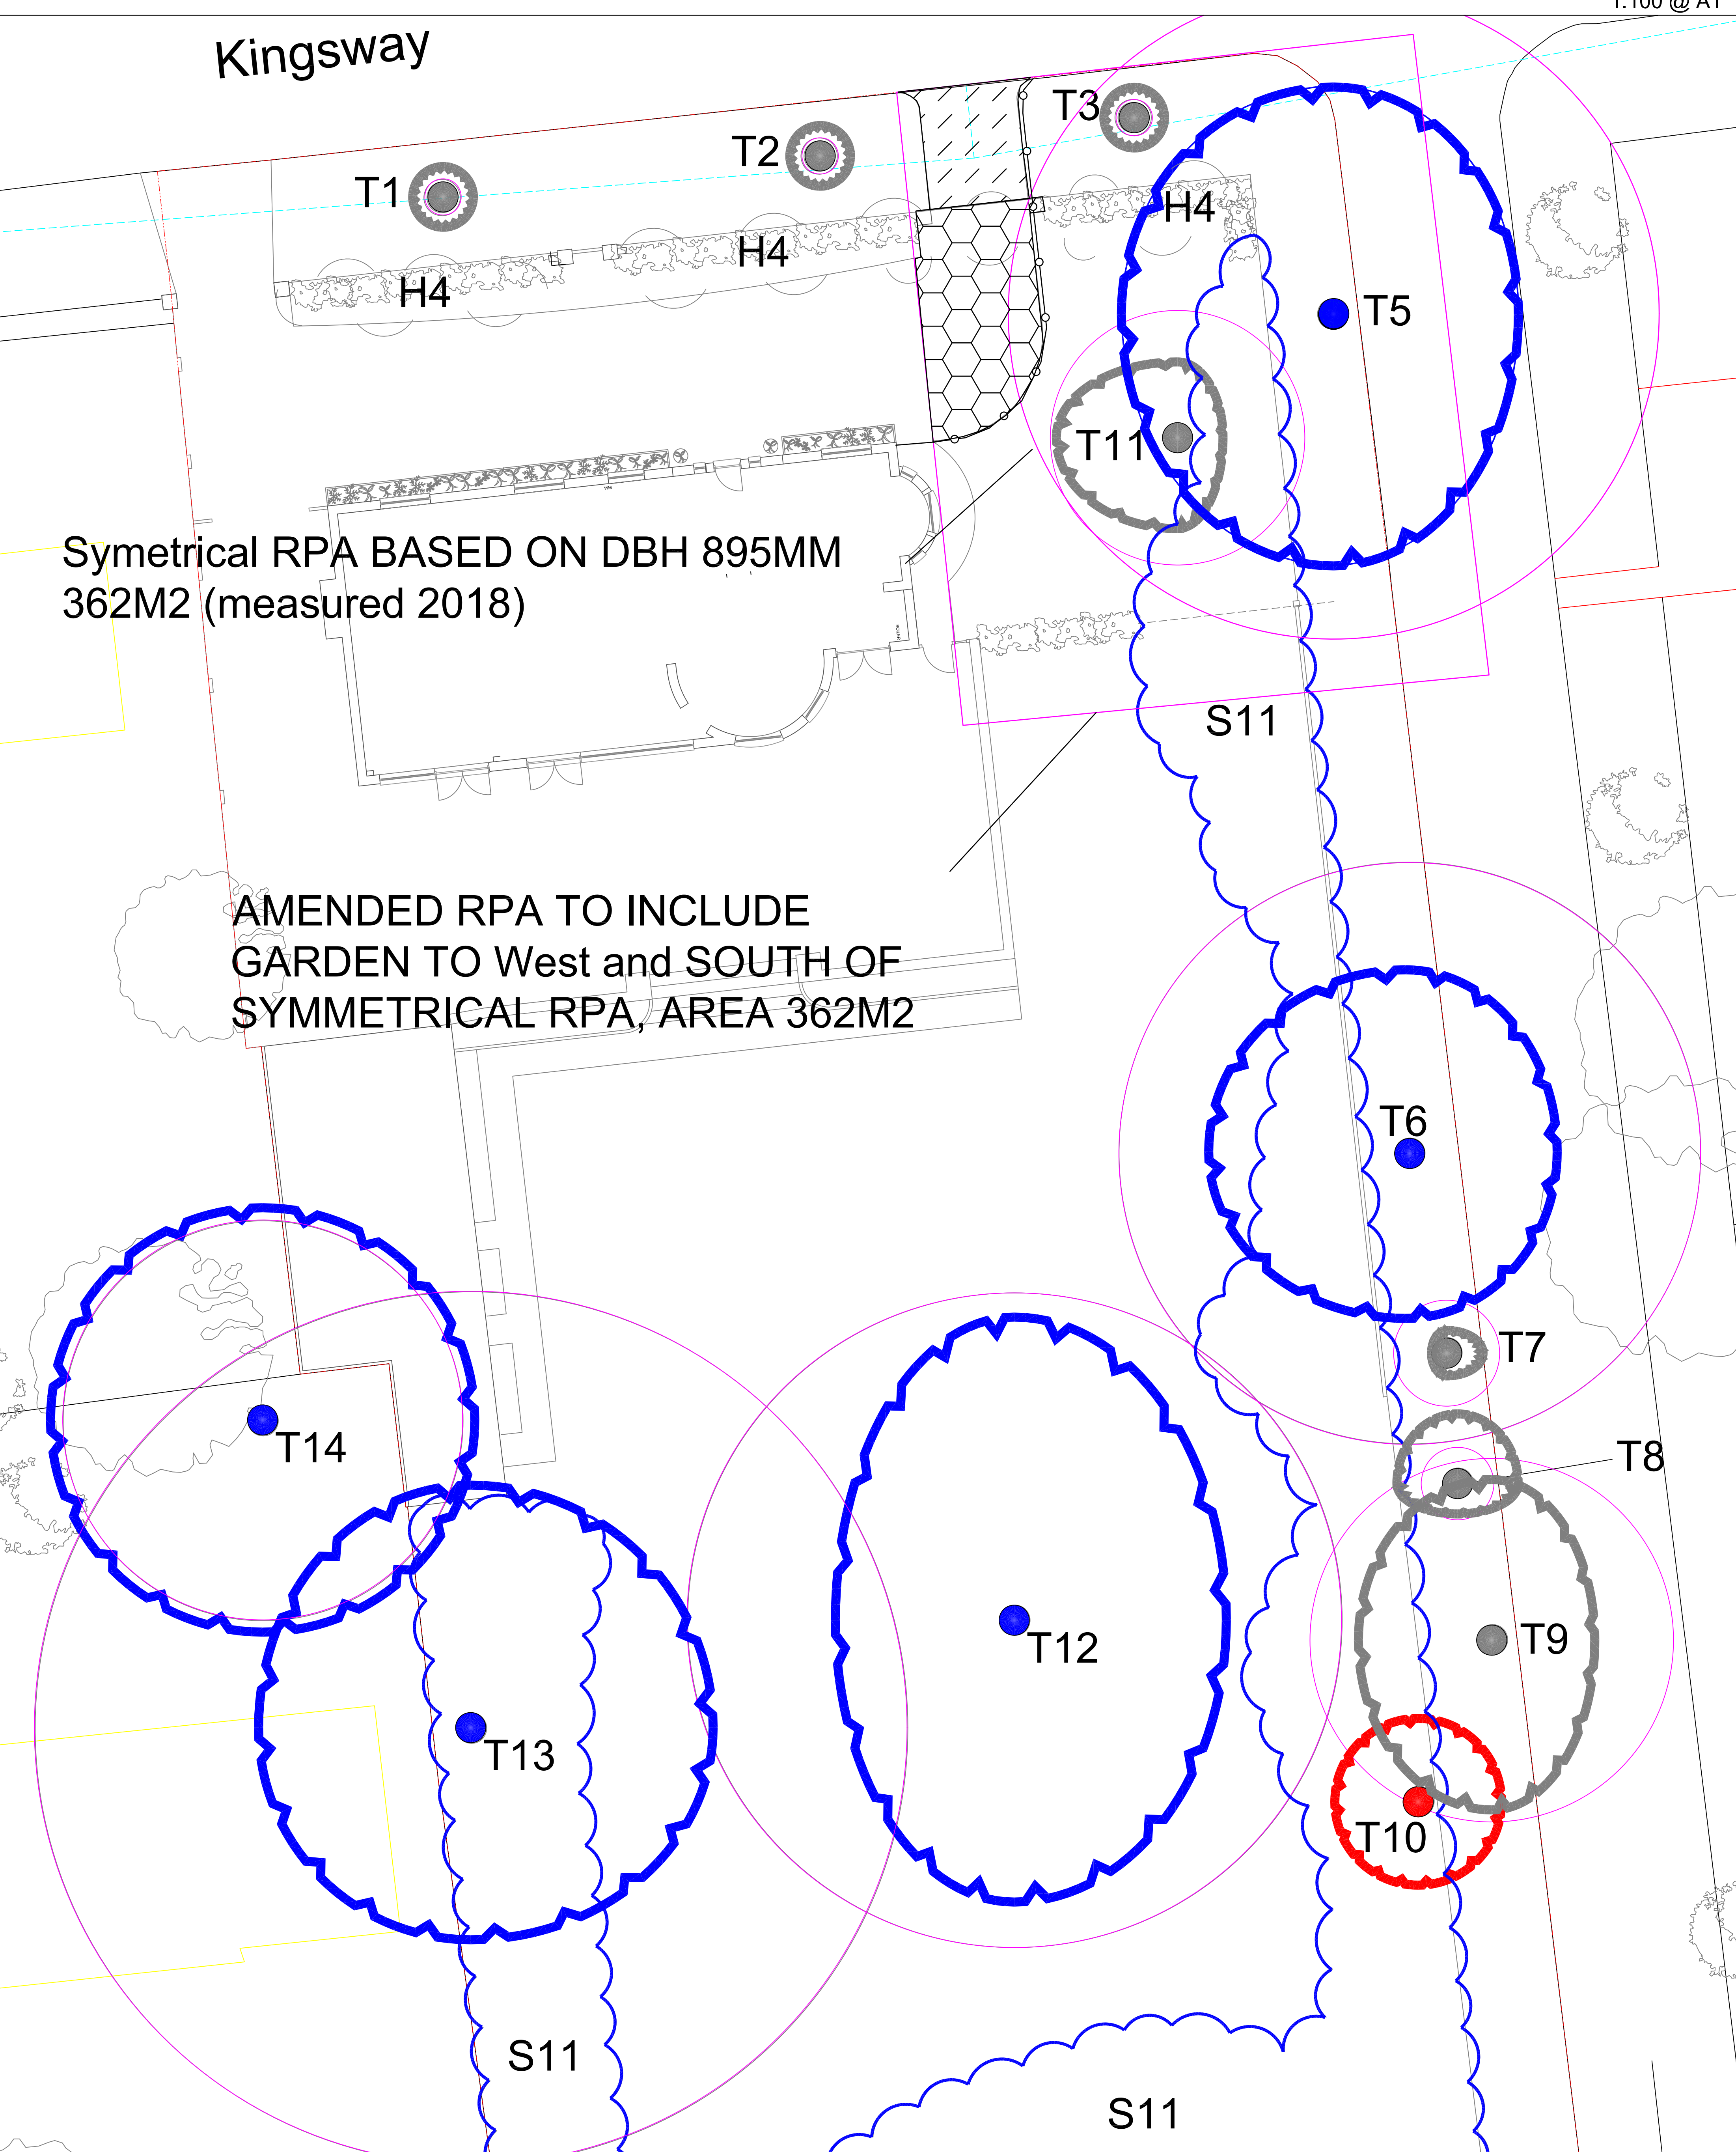


Key

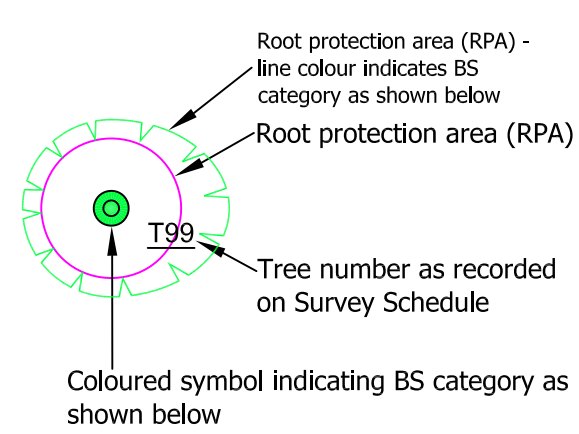


The above BS5837: 2012 categories are judgements of quality and value based on the contribution each tree would be expected to make over a given period of time, categories A, B and C being high, moderate and low respectively. Category U represents trees that, in their current context, should be removed for sound arboricultural reasons. For exact definition of BS5837: 2012 categories refer to notes accompanying schedule.

Arboricultural Strategy

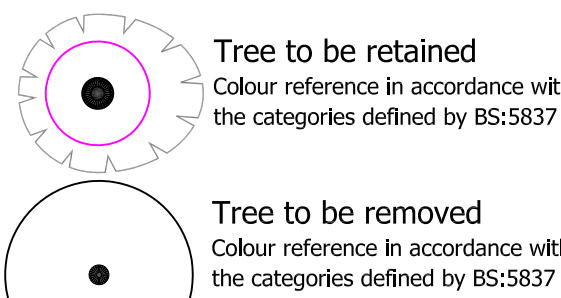

Area of proposed hard surface to be hand dug. Refer to accompanying AIA/AMS report for details

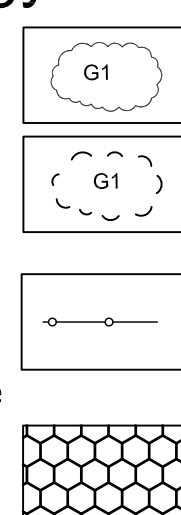

Tree group to be retained
Colour reference in accordance with the categories defined above

Tree group/Part of tree group to be removed
Colour reference in accordance with the categories defined above

Line along which Tree Protection Barrier should be installed. Refer to accompanying AIA/AMS report for specification.

Area of hard surface to be installed following a 'no dig' method of construction in accordance with APN12 See architects details for specification

Note:

AMENDED-RPA
NO-DIG

Number By Date
REVA MLR 18-06-20
REV B MLR 04-07-20

Project
Queens Lawn, 36 Kingsway.

Drawing
Arboricultural Impact Assessment,
Arboricultural Method Statement

Status
PLANNING

Do not scale off drawing. All dimensions & Levels are to be checked on site. Any discrepancies must be reported to the landscape architect immediately.
Copyright THE LANDSCAPE PARTNERSHIP LTD

the landscape partnership
planning and designing environments for life

Stafford	01234 281315	0
Woodstock	01304 380600	0
London	020 3002 4141	0
Manchester	0161 552 5777	0
Job No:	E16875	0
Dwg. No:	602	0
Scale:	1:100@A1	0
Drawn:	LB	0
Checked:	MLR	0
Date:	27/02/2016	0
North		0