


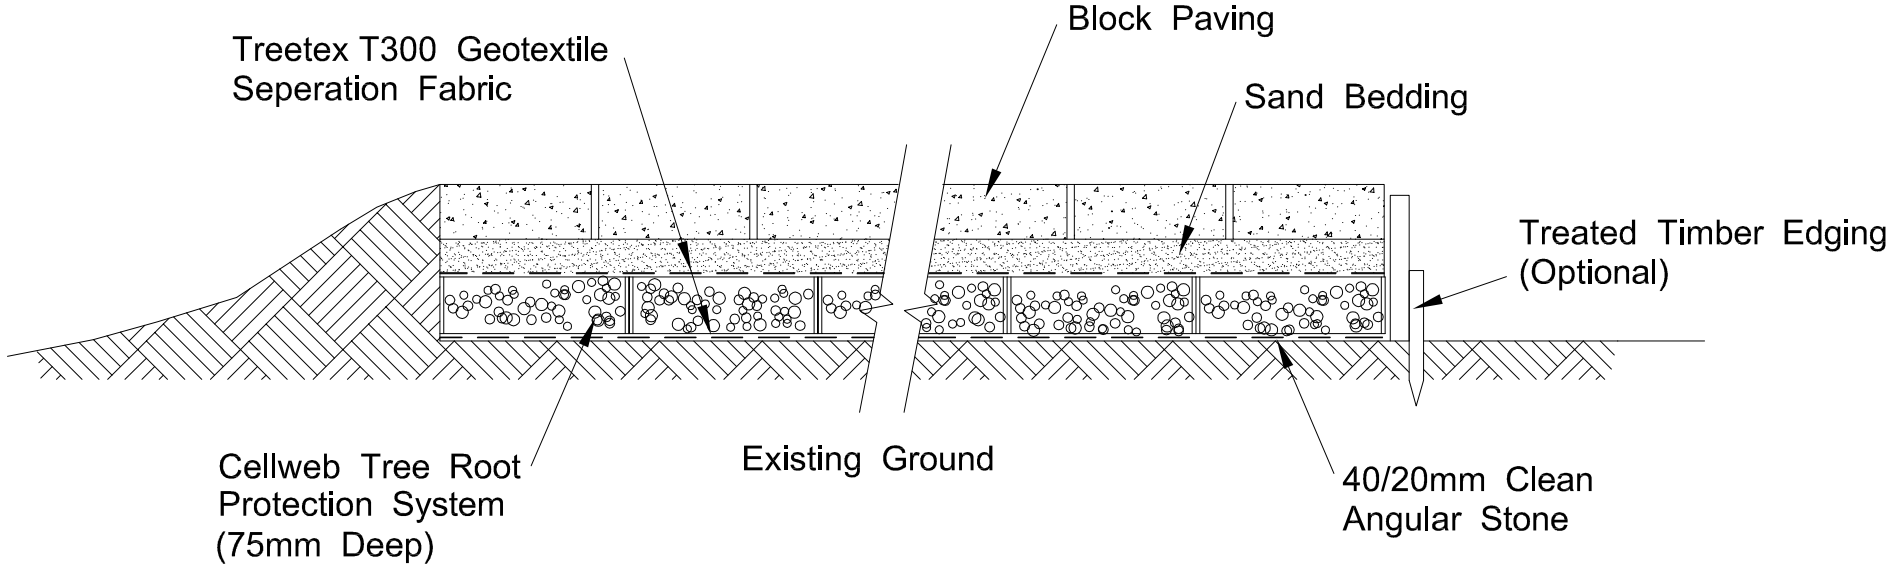

Geosynthetics Ltd
Fleming Road, Harrowbrook Industrial Estate,
Hinckley, Leicestershire. LE10 3DU
Tel: 01455 617139 Fax: 01455 617140 www.geosyn.co.uk

TITLE
**Cellweb Section - Tree Root Protection
c/w Block Paving Surface**

DRAWN BY	SCALE 1:10	DATE 04/09	CHECKED BY
DRAWING NO GS-CW-BP-75		REVISION	APPROVED