
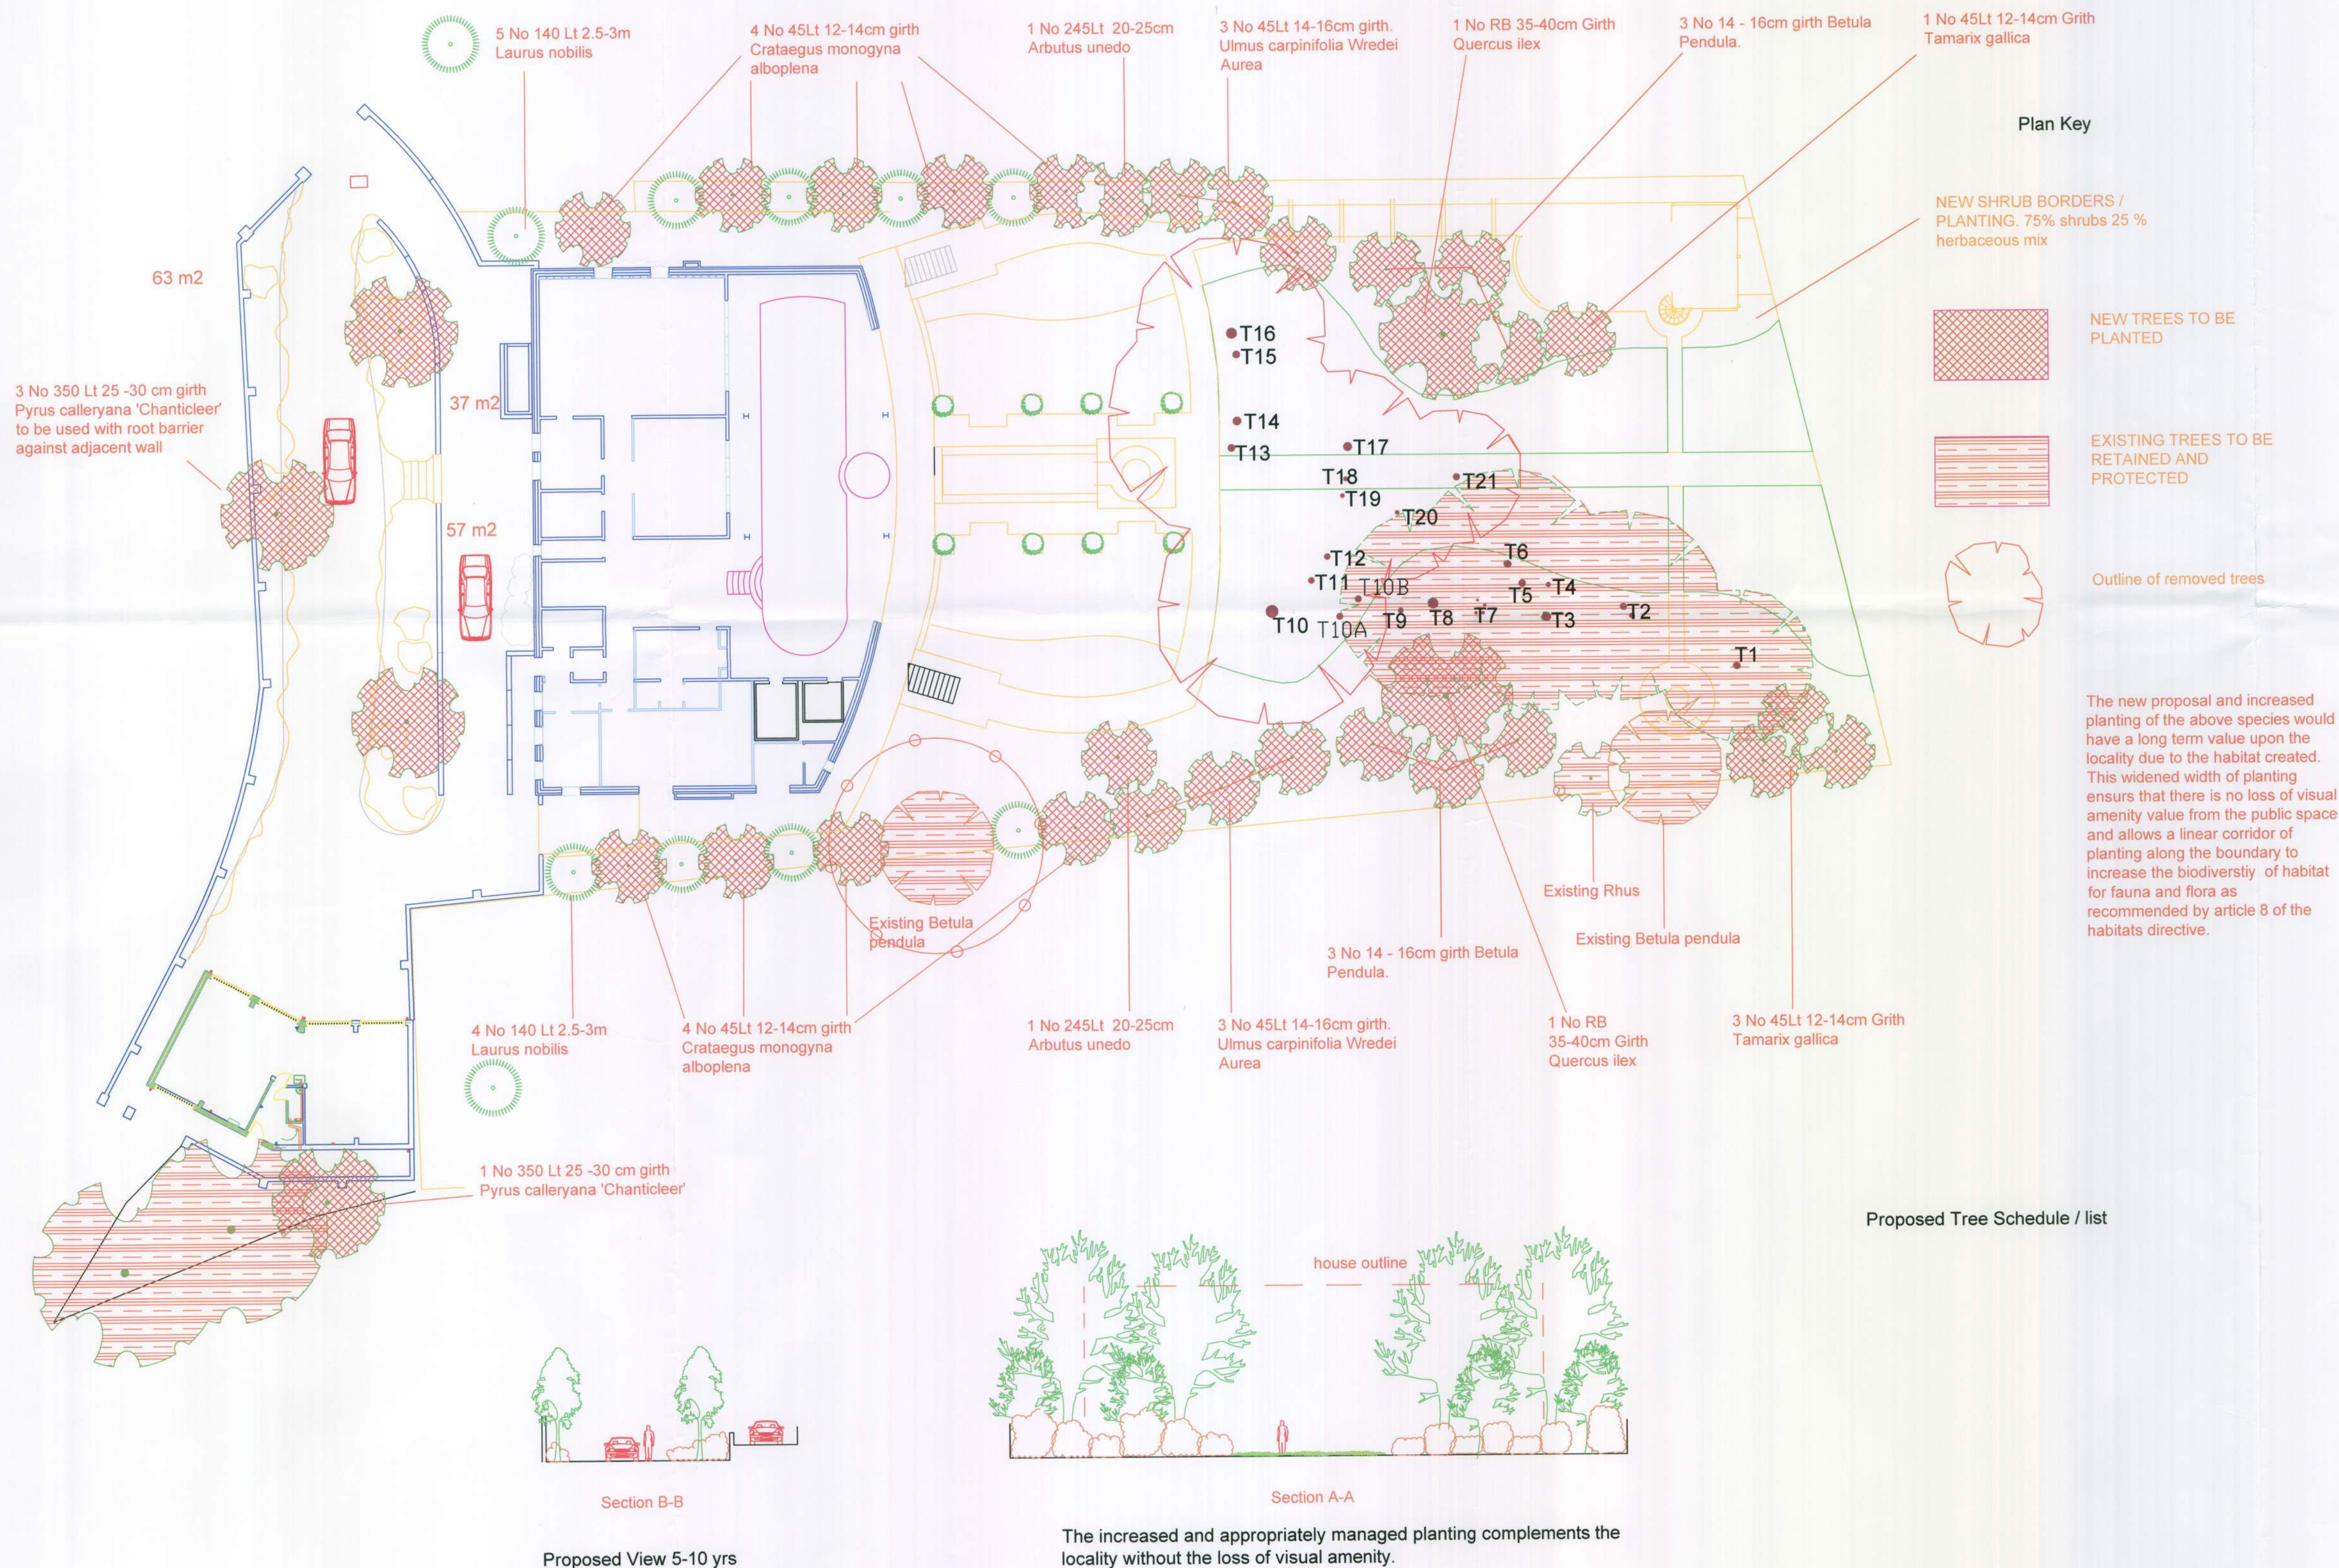


# landscape Master Plan

Scale: 1:200

Proposed Tree Location Plan

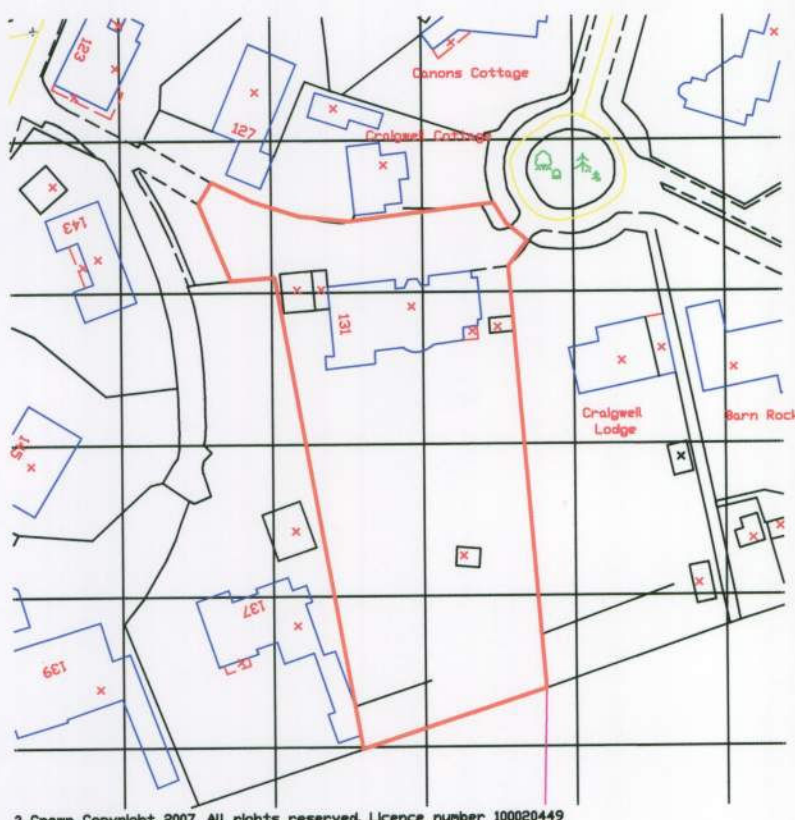

Site Location Plan  
NG REF : SZ 905 980  
Scale 1:1250

Plan / Action Key

- Supply and erect proprietary welded steel mesh panel fencing complying with category 1 of BS 1722 pt14, round areas indicated on drawings, maintain good condition and remove after completion.
- Soil Condition and guidance as per BS 4428:1989 for general landscape operations.
- Tree removal means the complete removal from site of all arisings including stumps and root systems down to 500mm below finished ground level, Backfilling any resulting excavations with existing topsoil.
- Supply and plant as shown on planting plan previously selected semi mature trees, maintain orientation and keep original soil mark level with adjoining finished ground level.
- Supply and lay 100mm plastic irrigation pipe round rootball with access point and cover at finished ground level. Anchor using Duckbill RBK 4.5 - 7.7 and 7.5-12 below ground anchor system as per tree girth and tension as necessary. Backfill with existing topsoil in compacted layers. Wrap trunk with hessian and water to field capacity.
- Retained trees to be protected to BS 5837 :2005
- Management of existing and new trees.
- Implement the works included in the schedule of works included in the TPO application when approved by Arun District Council.
- Carry out regular annual inspections by a qualified arboriculturist who is to specify remedial or beneficial works in order to maintain and or enhance the tree stock as a whole.
- Obtain approval to carry out any works specified following the inspection and implement the works within any specified period of the consent.

|                       |    |    |      |
|-----------------------|----|----|------|
| ARUN DISTRICT COUNCIL |    |    |      |
| No.                   | AW | 73 | 09 T |
| RECEIVED              |    |    |      |

Application for tree works

SCALE 1:200 @ A1

DWG / No 590 / 2 © PC  
27 / 4 / 09

CLIENT : Stawley holdings Ltd  
Address: Craigweil House, Canons  
Close, Aldwick, Bognor Regis.  
PO21 4ED

P C Landscapes LTD  
TEL: 01252 891150  
MOB: 07767 412 902  
WWW.PCLANDSCAPES.CO.UK  
Abbott House, Hale Road, Farnham,  
Surrey. GU9 9QH.