
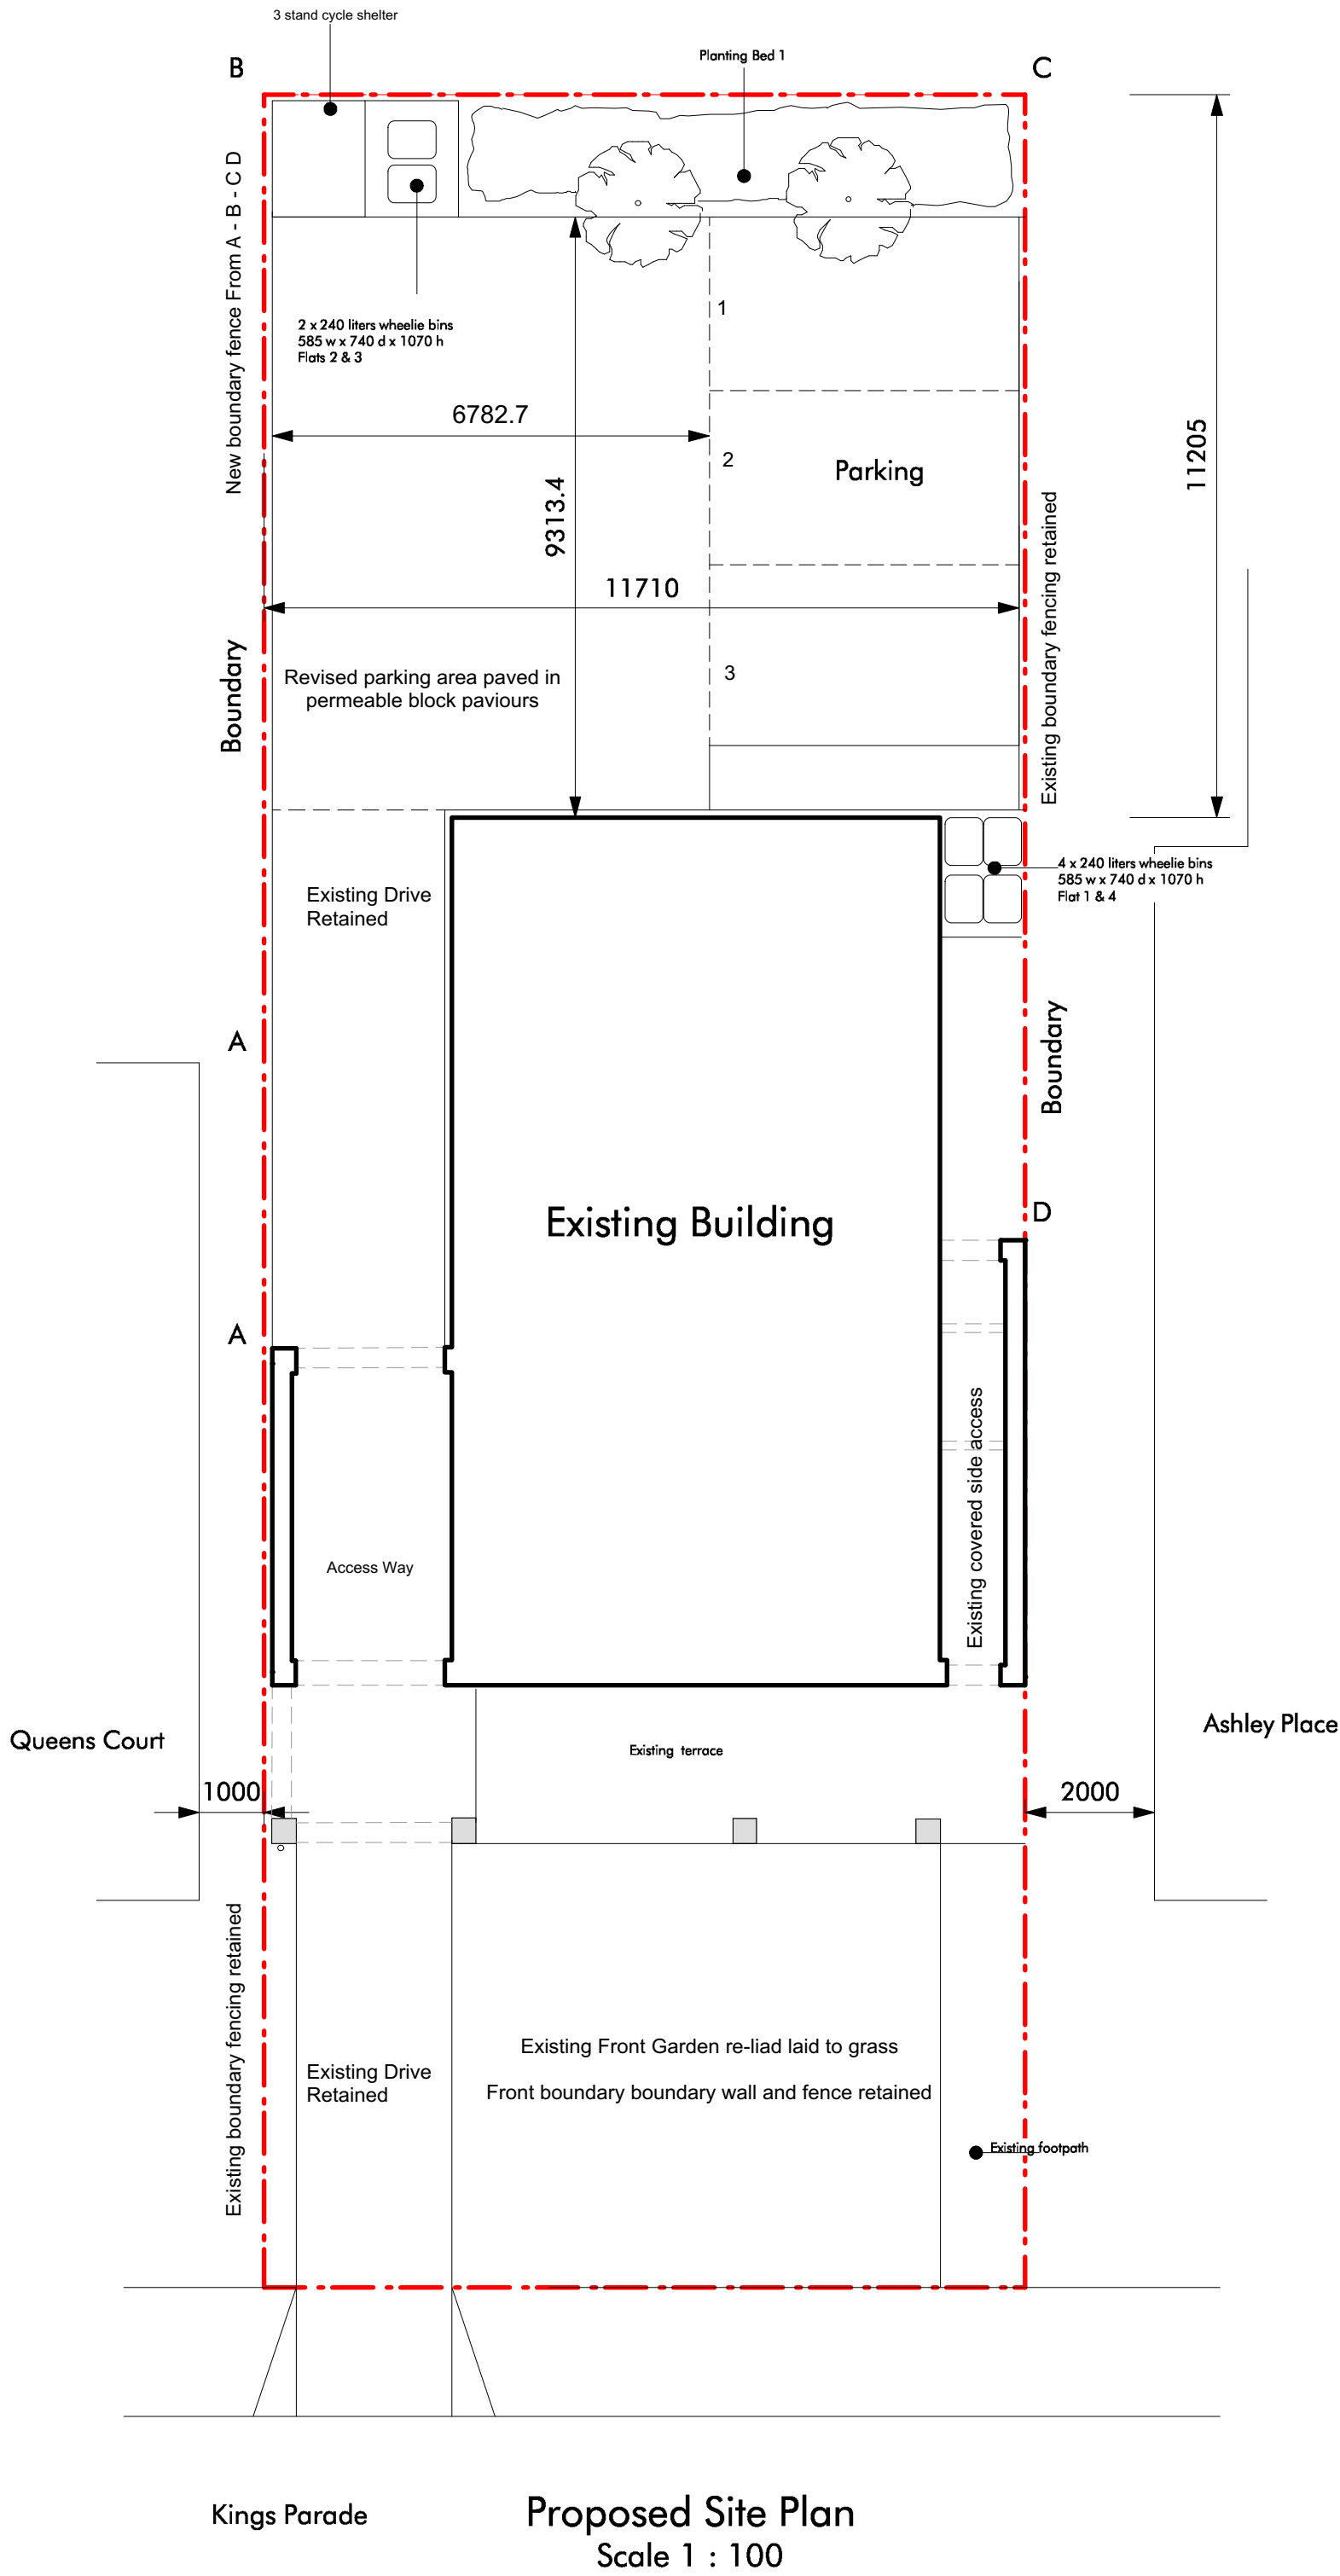
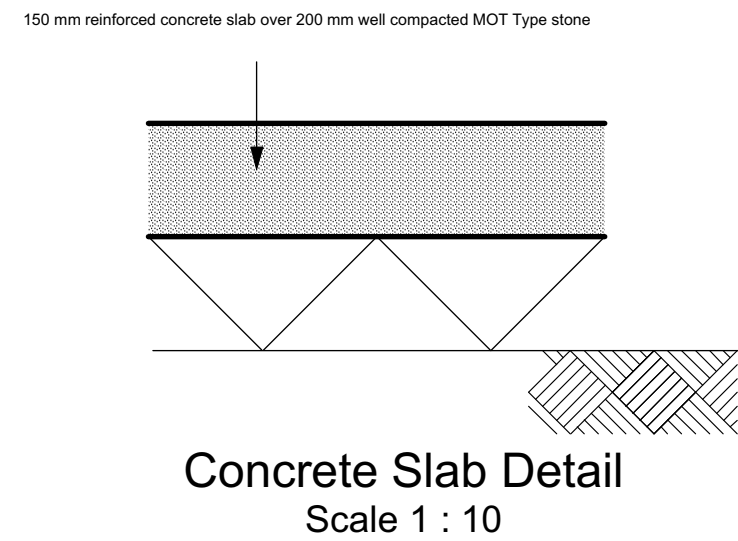
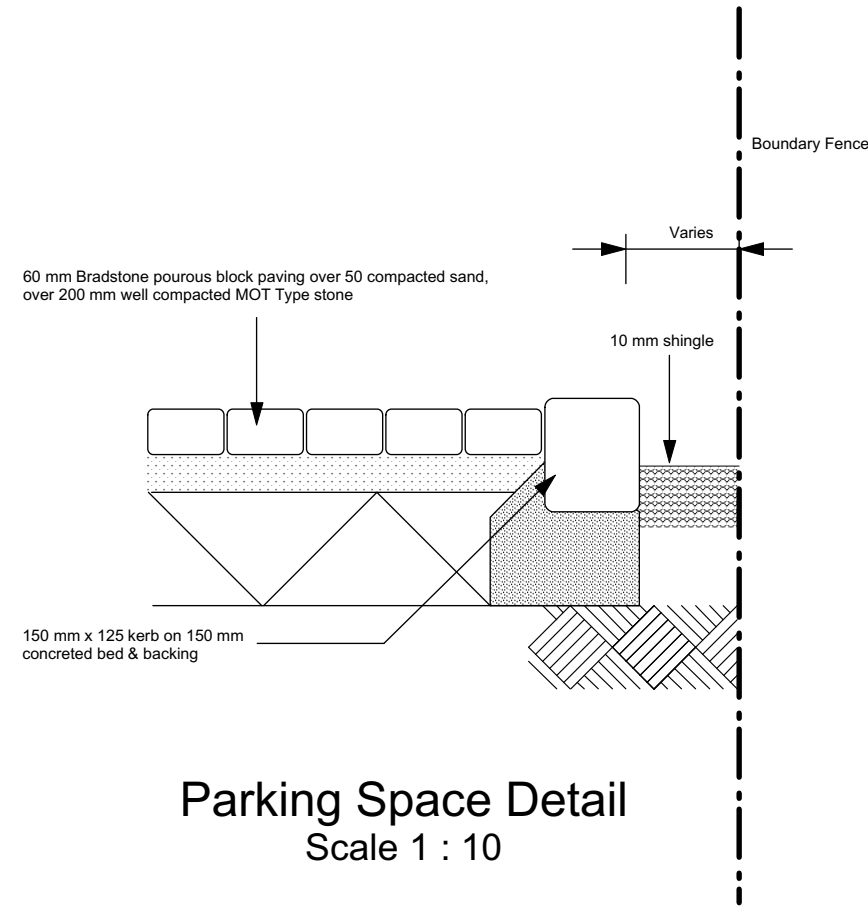


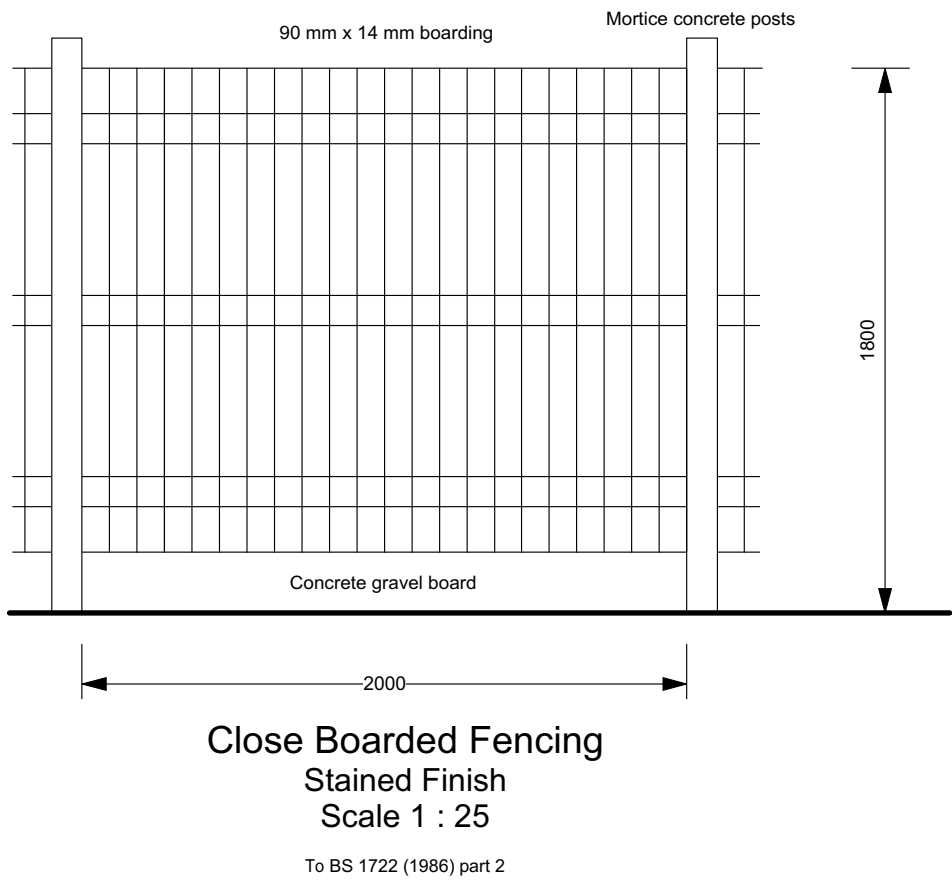

NOTES

Hard Landscaping

To architects details.

Groundworks

All ground works and top soil to be in accordance with employers requirements.

Planting

All stock to conform with BS 3936 and BS 5236, with all planting to be undertaken in accordance with employers requirements. All areas to be finished in bark chip ground cover.

Maintenance

Established maintenance for all planting for 1 year from planting date to include for weed control, watering and replacement of failures in following planting year.

Trees

2 No standard Prunus Amanogawa, flowering cherry

Bed 1 Planting

20 x 2.0 litre pot size - Hebe pinguifolia 'Pagei', planted at a rate of 1 per sq m

To rear fence

10 x 2.0 litre pot size - Climbing Hydrangea - Hydrangea anomola subsp petiolavis.

Planting to take place between October 2017 - April 2018.

Revisions

Rev A Planting schedule amended 11/05/17

IVON BLUMER ARCHITECTS LTD

PROJECT	Kings Parade	DATE	05/03/17
TITLE	Landscaping Plan	DRG NO	IBA/458/LA 1
SCALE	As Noted	REVISIONS	A

IBA

Orchard House Studio
41 West Drive
Aldwick Bay
West Sussex
PO21 4LZ
Tel 01243 262987

www.ivonblumerarchitects.com
ivon@ivonblumerarchitects.com