



NOTES


- ROOF - Plain clay tiles to pitched roof, felted flat roof to extension.
- WALLS - Face brickwork with plinth, corbel and soldier course detail.
- WINDOWS/DOORS - Black framed PVC double glazed units.

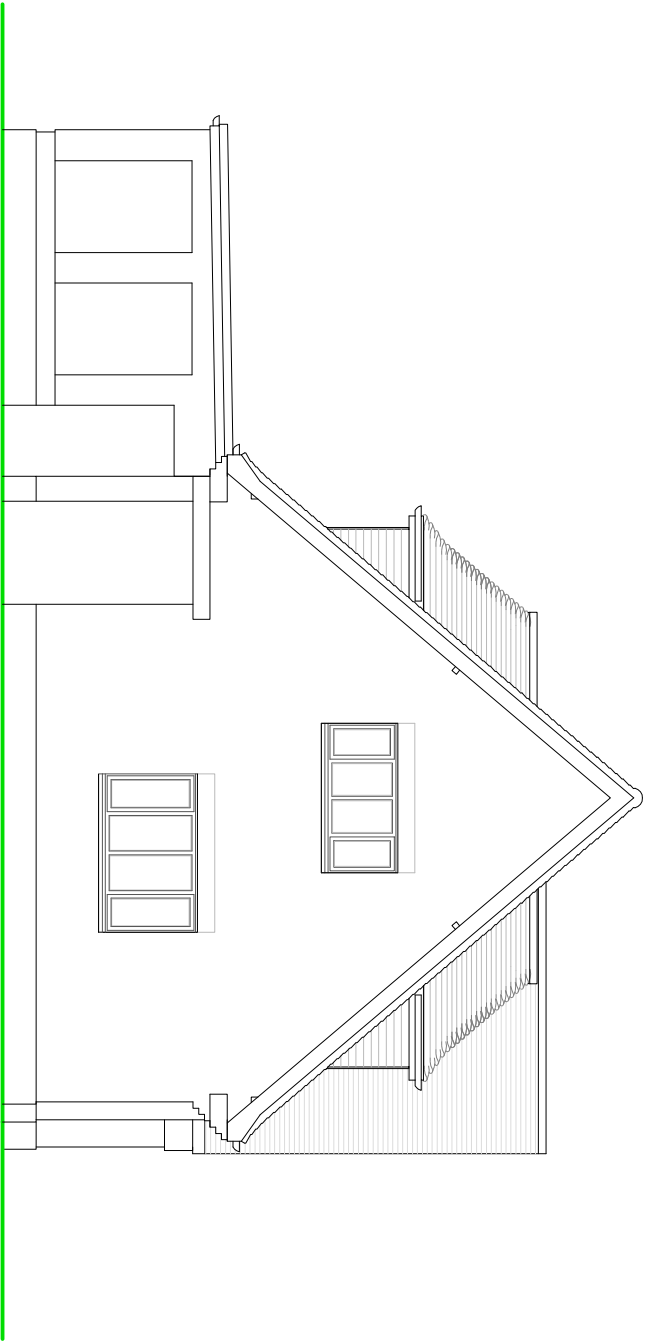


SIDE ELEVATION (EAST)

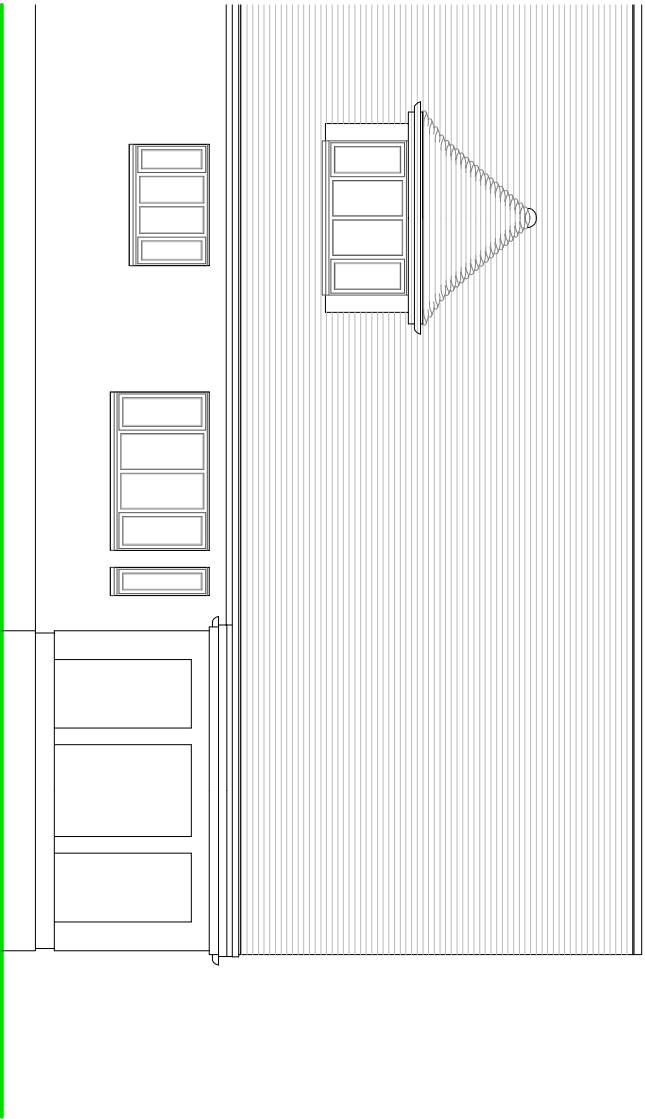

REAR ELEVATION

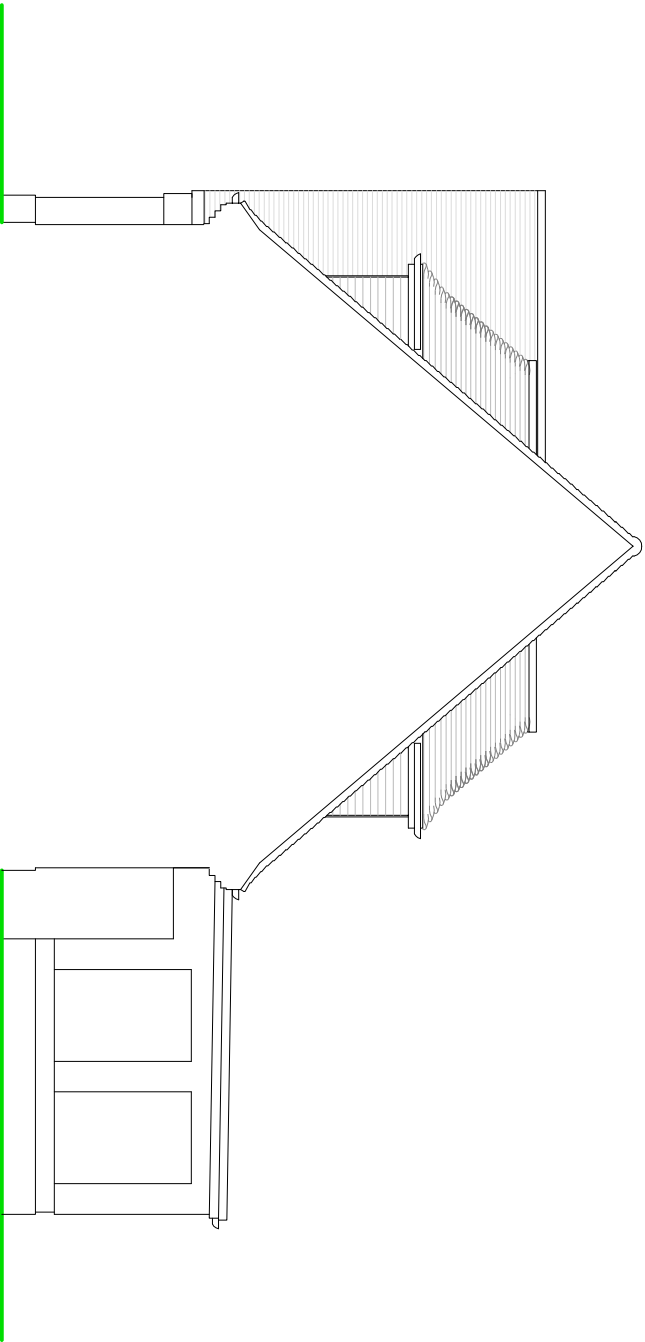

SIDE ELEVATION (WEST)

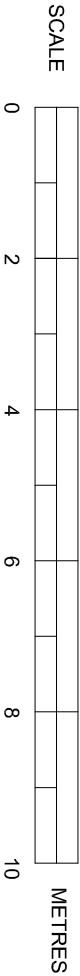

EXISTING ELEVATIONS

Scale 1:100 on A3

SUSSEX BUILDING CONSULTANCY LIMITED

5 KINGSWAY, CRAIGWEIL, ALDWICK,
BOGNOR REGIS, WEST SUSSEX.

SCALE - 1/100 REV - DATE - 21/01/2022

LABC

Partner

3 NORTHGATE ROAD
BOGNOR REGIS
PO21 1ZL
TEL - (01243) 861379

ARUN DISTRICT COUNCIL AW/74/22/HH