



NOTES


- ROOF - Plain clay tiles to pitched roof to match.
- WALLS - Face brickwork with plinth, corbel and soldier course detail to match.
- WINDOWS/DOORS - Black framed PVC double glazed units.

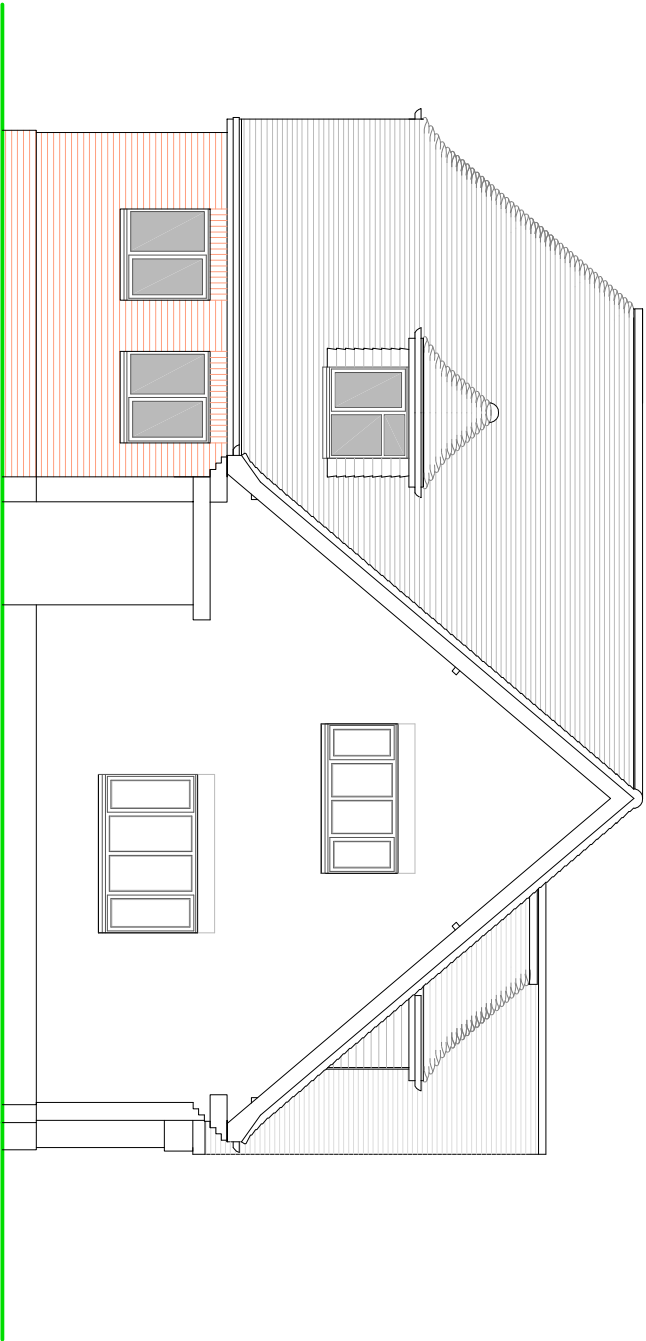

SIDE ELEVATION (EAST)

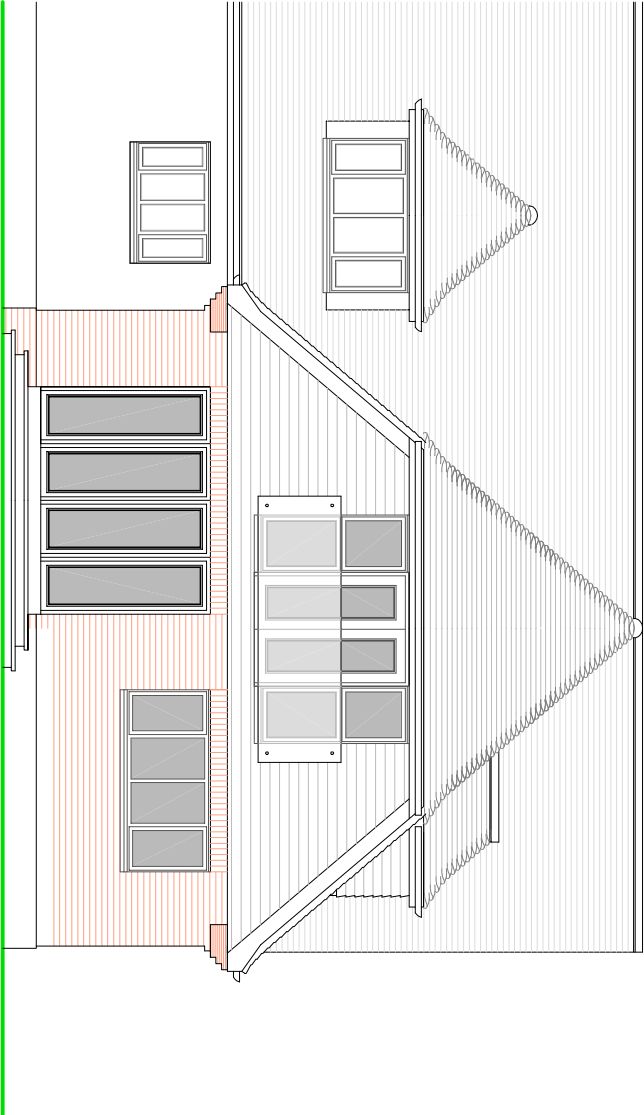

REAR ELEVATION

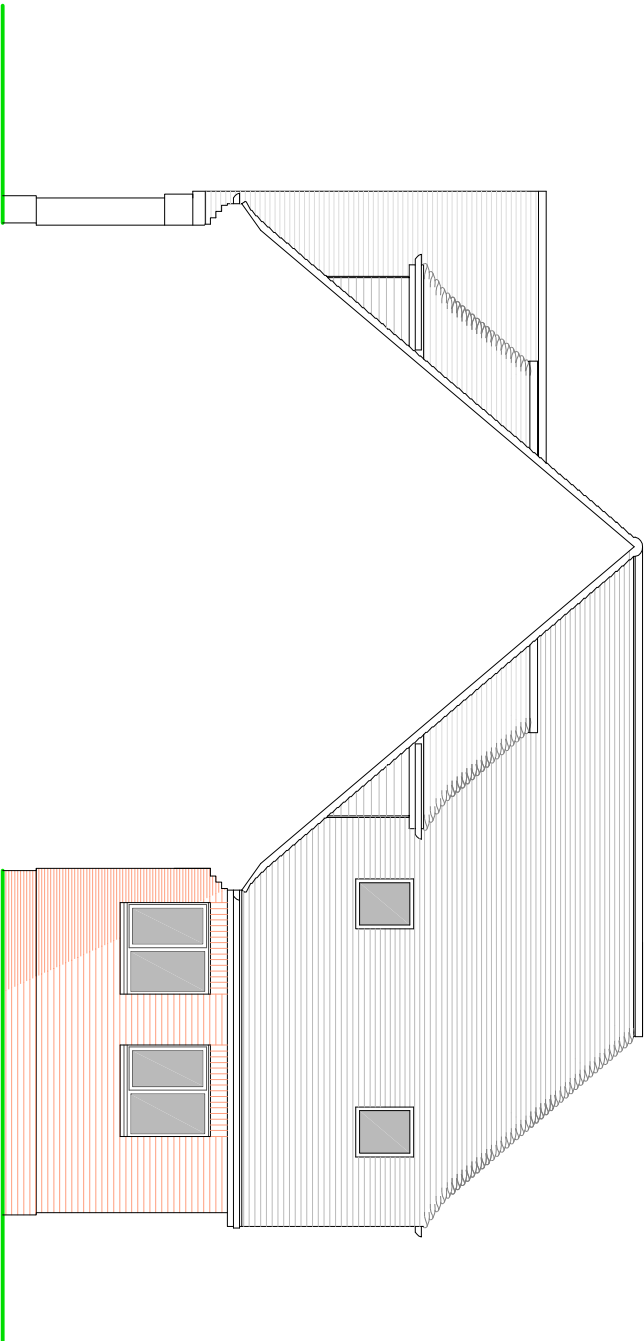

SIDE ELEVATION (WEST)

SCALE



PROPOSED ELEVATIONS

Scale 1:100 on A3

SUSSEX BUILDING CONSULTANCY LIMITED
5 KINGSWAY, CRAIGWELL, ALDWICK,
BOGNOR REGIS, WEST SUSSEX.
SCALE - 1/100 REV - A DATE - 31/01/2022


LABC
Partner
3 NORTHCOTE ROAD
POWELL
TEL - (01243) 861379