


NOTES


ROOF - Plain clay tiles to pitched roof to match.

WALLS - Face brickwork with plinth, corbel and soldier course detail to match.


WINDOWS/DOORS - Black framed PVC double glazed units.

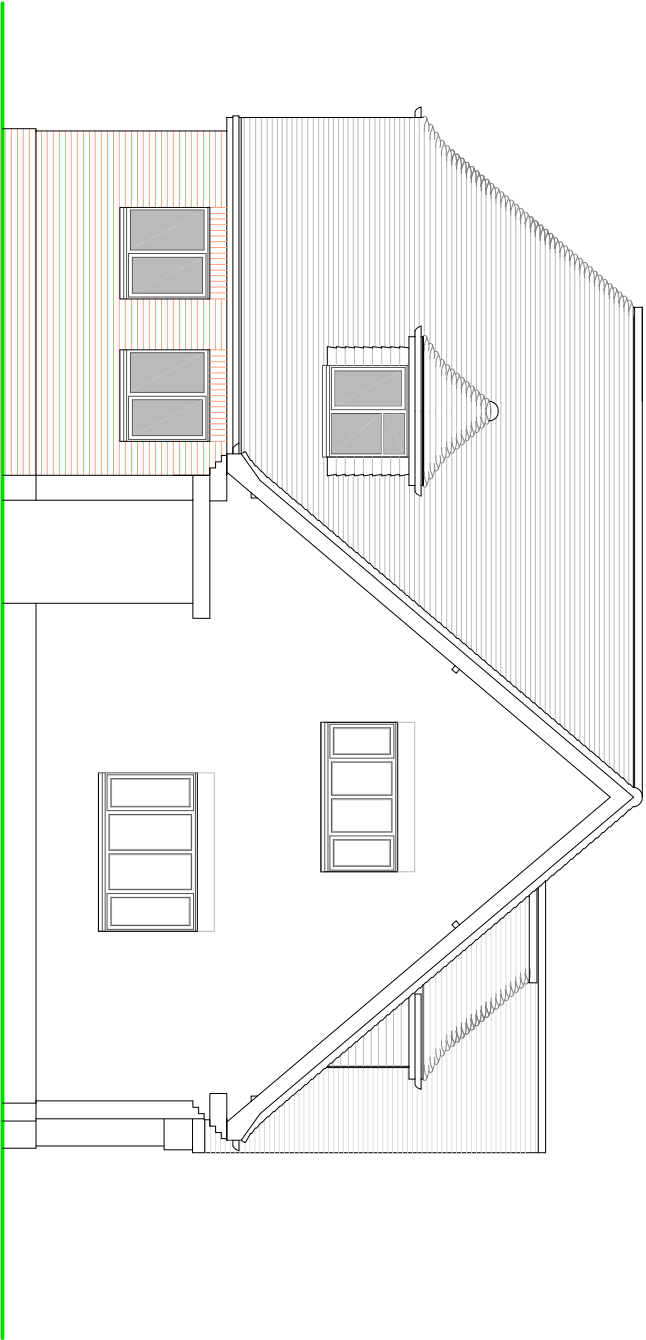

SIDE ELEVATION (WEST)

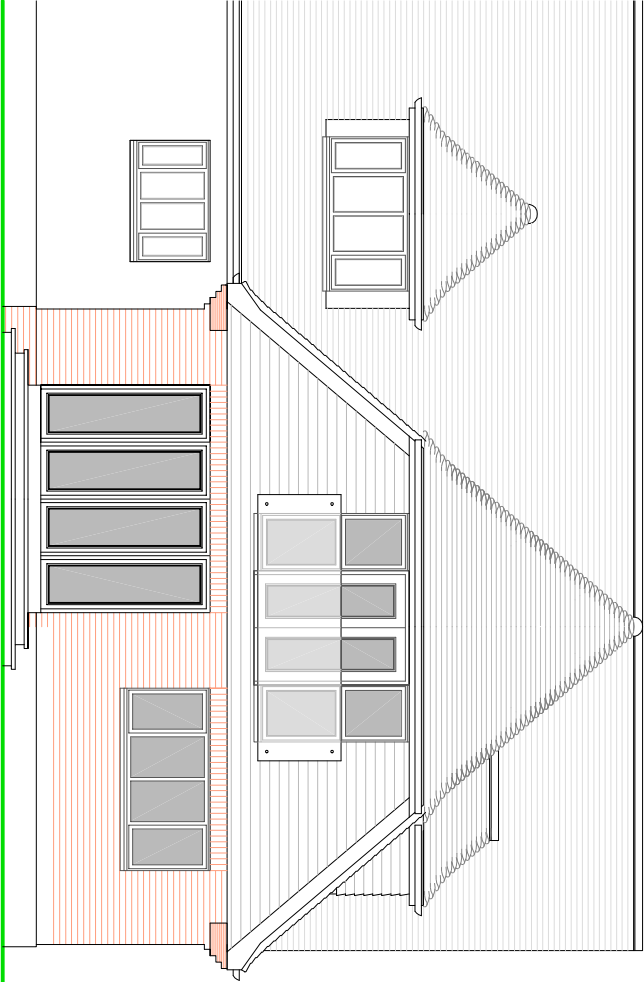


REAR ELEVATION

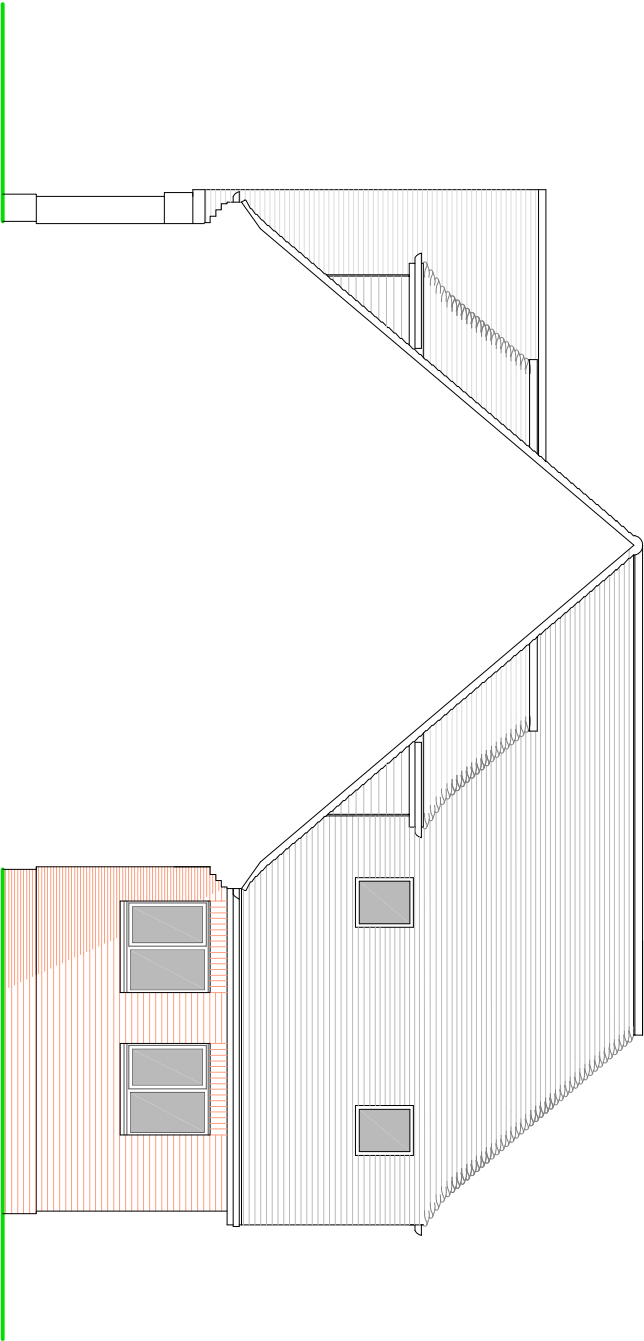

SIDE ELEVATION (EAST)

SCALE

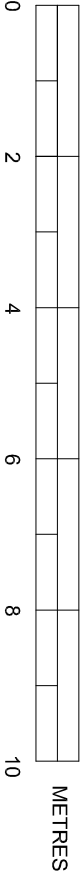

PROPOSED ELEVATIONS

Scale 1:100 on A3

SUSSEX BUILDING CONSULTANCY LIMITED

5 KINGSWAY, CRAIGWEIL, ALDWICK,
BOGNOR REGIS, WEST SUSSEX.

SCALE - 1/100 REV - B DATE - 09/05/2022

LABC

PARTNER

3 NORTHCOTE ROAD
BOGNOR REGIS
TEL: (01243) 861379

ARUN DISTRICT COUNCIL AW/74/22/HH