




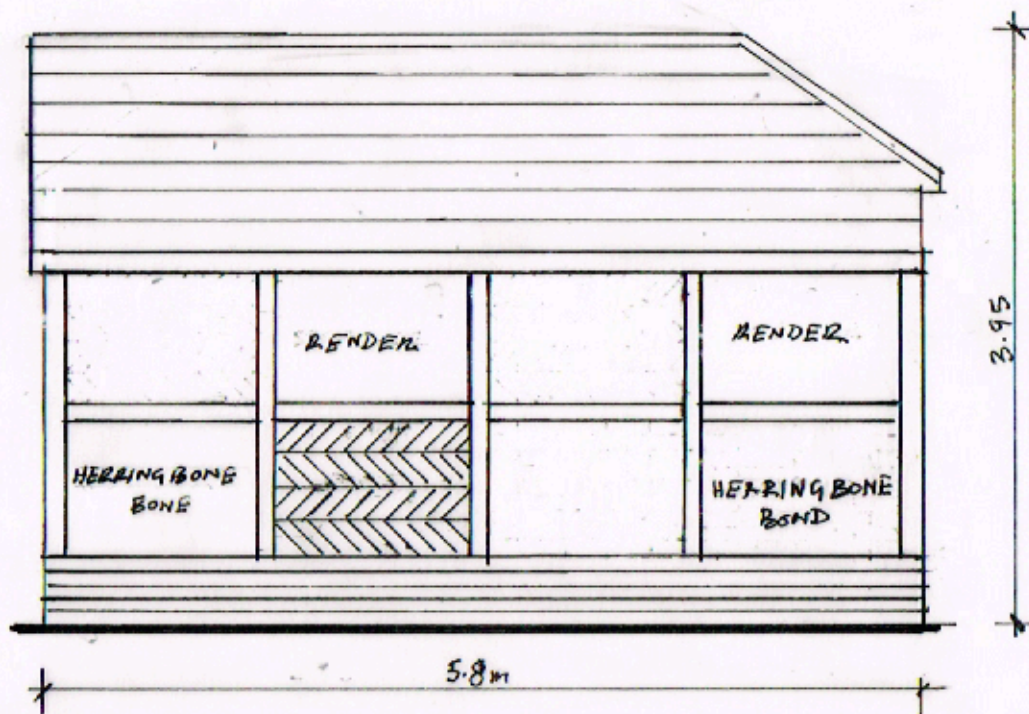


SIDE (WEST)

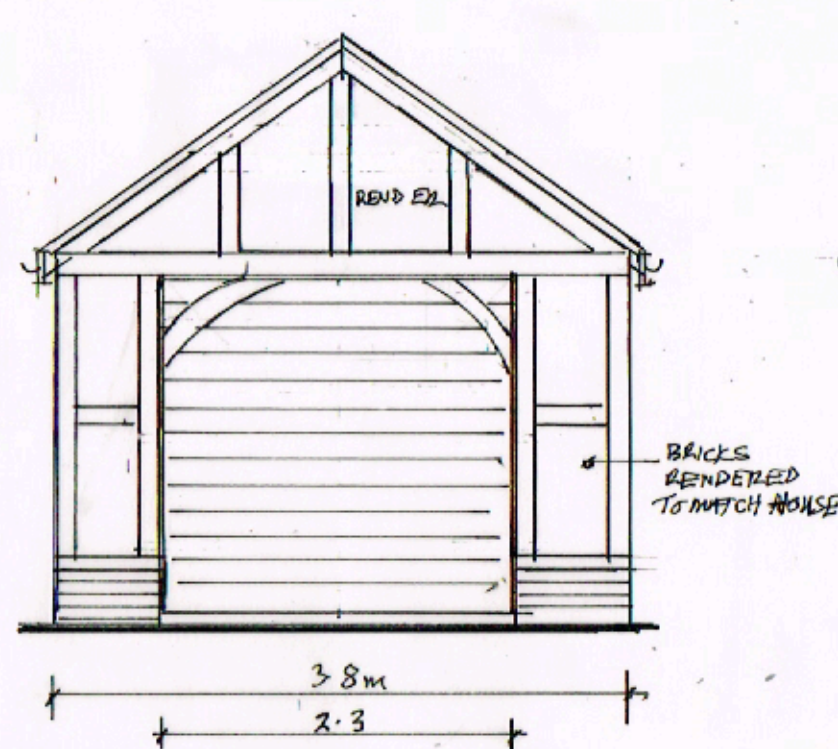


FRONT (NORTH)

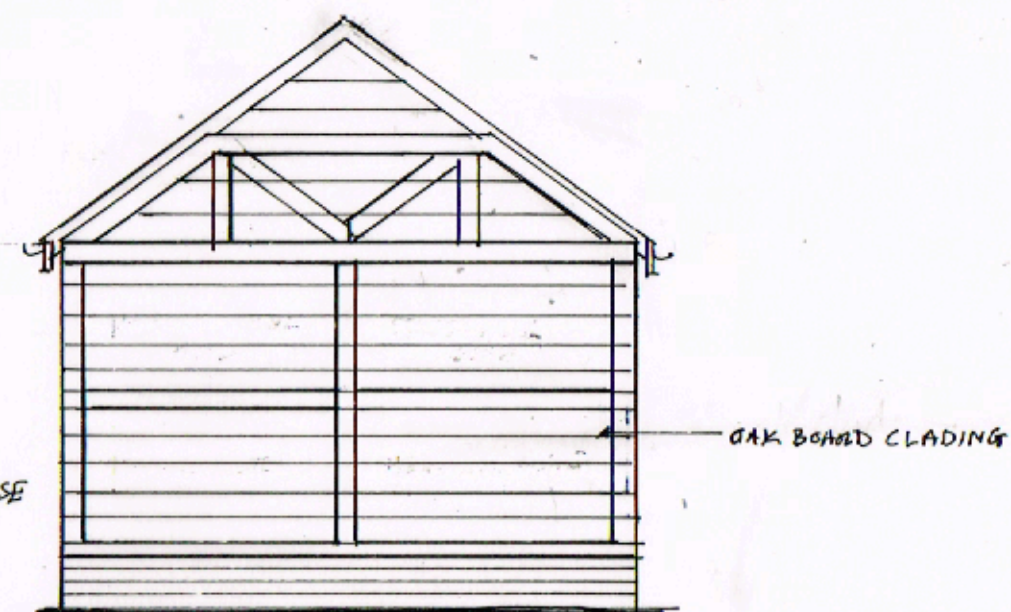

REAR (SOUTH)

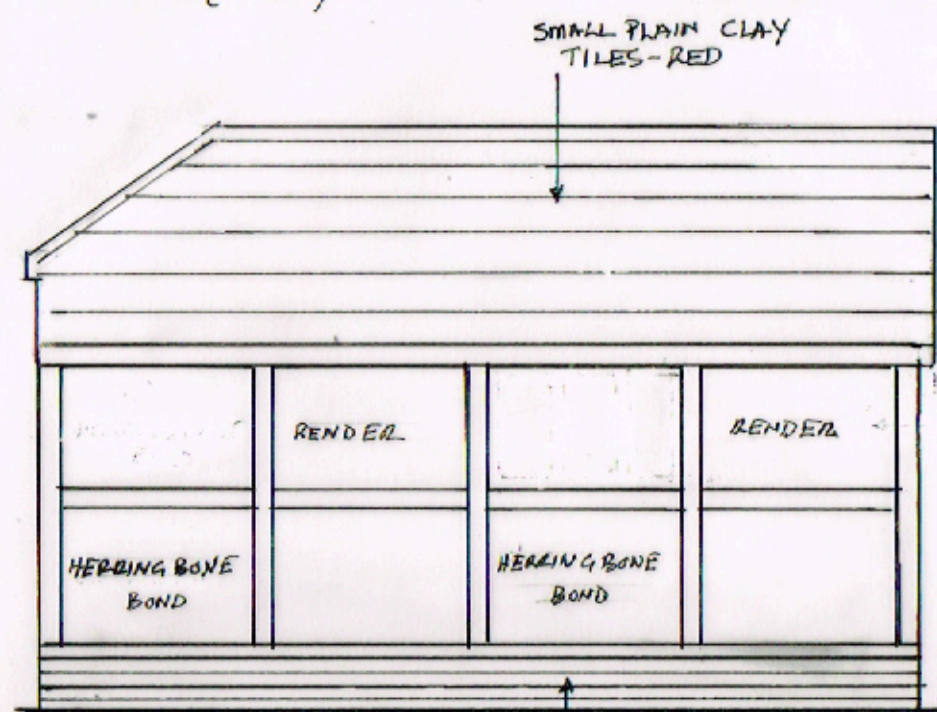

SIDE (EAST)

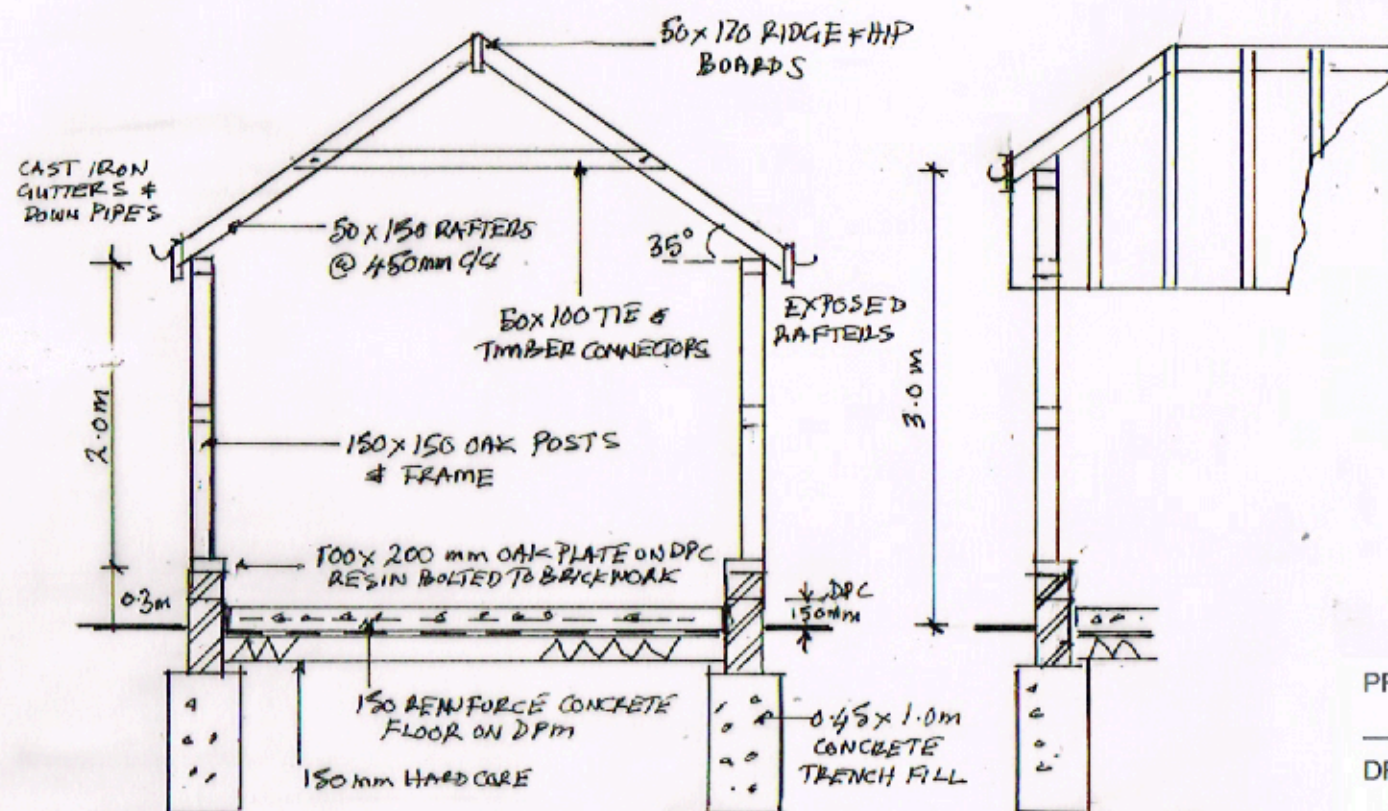

SECTIONS

PROPOSED ELEVATIONS

SCALE 1:50 @ A3

PROJECT: First Floor Rear Extensions and Detached Garage
DRAWING: Garage Elevations & Sections
SCALE: 1:50
ADDRESS: 22 A'beckels Avenue
Aldwick, Bognor Regis
West Sussex PO21 4LX
CLIENT: Paul Turner
TELE: 07704782956