


No.	Species name	Height	Density	Pot Size
1 No.	<i>Amelanchier alnifolia</i>	100-125cm	15L	1L
6 No.	<i>Berberis filifolia</i> Amselsteen	40-40cm	3L	40-40cm
8 No.	<i>Ceanothus</i> Blue Mound	40-40cm	3L	40-40cm
5 No.	<i>Garrya</i> <i>supra</i> Pink Lady	40-60cm	3L	40-60cm
7 No.	<i>Hamamelis</i> dampti	40-60cm	3L	40-60cm
13 No.	<i>Cornus</i> <i>stolonifera</i> Coral Beauty	40-60cm	3L	40-60cm
56 No.	<i>Elaeagnus</i> <i>ebbingei</i>	40-60cm	3L	40-60cm
20 No.	<i>Excoelaria</i> red FIF	40-60cm	3L	40-60cm
21 No.	<i>Excoelaria</i> <i>rupea</i> Crimson Spire	40-60cm	3L	40-60cm
70 No.	<i>Eucyrtus</i> <i>terreus</i> Emerald Galaxy	40-60cm	3L	40-60cm
6 No.	<i>Fuchsia</i> <i>magellanica</i>	40-60cm	3L	40-60cm
16 No.	<i>Hedera</i> <i>bradyssipion</i> White Gem	40-40cm	3L	40-40cm
10 No.	<i>Hydrangea macrophylla</i> Lanneth White	40-60cm	3L	40-60cm
16 No.	<i>Lavandula angustifolia</i> Wiltstead	40-60cm	3L	40-60cm
6 No.	<i>Geranium</i> <i>illinoense</i> Moss Green	40-40cm	3L	40-40cm
7 No.	<i>Malva</i> <i>vaupatii</i> Francee	40-60cm	3L	40-60cm
15 No.	<i>Paeonia</i> <i>variegata</i> Tom Thumb	40-60cm	3L	40-60cm
21 No.	<i>Pyraethna</i> <i>Red Cadour</i>	40-60cm	3L	40-60cm
3 No.	<i>Pyraethna</i> <i>macgregoriae</i>	40-60cm	3L	40-60cm
9 No.	<i>Rhododaphne</i> <i>off</i> McCormick's Blue	40-60cm	3L	40-60cm
22 No.	<i>Sarcococca</i> <i>confusa</i> Silverdust Gold	40-60cm	3L	40-60cm
23 No.	<i>Sorbaria</i> <i>confusa</i> Kew Green	40-40cm	3L	40-40cm
16 No.	<i>Ulmus</i> <i>rubra</i> Gwinnellii	40-40cm	3L	40-40cm

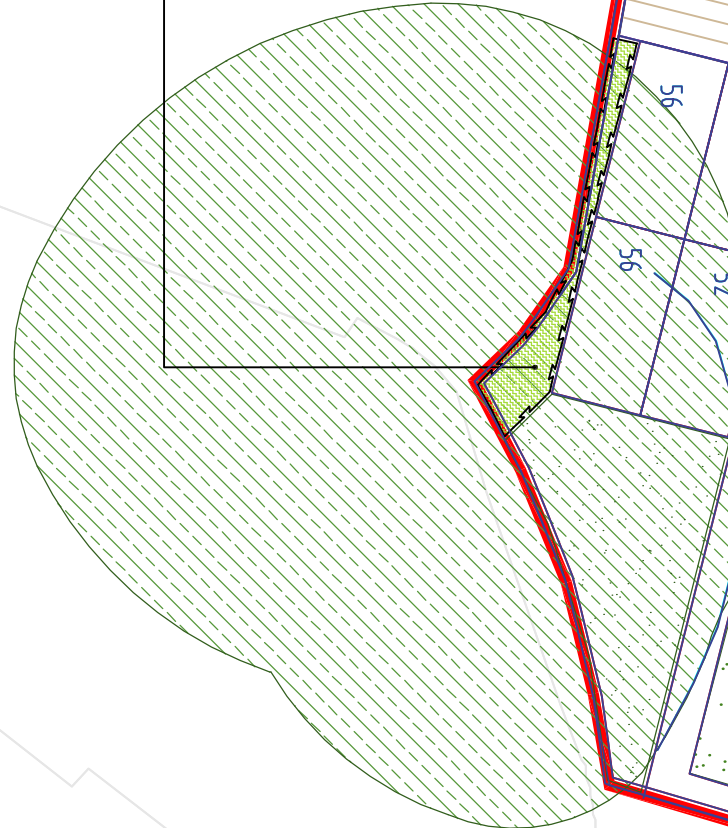

All works generally, to comply with the written Soft Landscape specification.

Topsil incorporated into any planting beds to be gently mounded towards the centre of each bed to allow for settlement.

On completion of planting the whole area of the study bed shall be mulched with 75mm consolidated thickness of medium textured decorative grade natural pine bark having first been prepared in accordance with the specification.

Free standing hedges shall have a 3:1 grade grassed seed and installed hardwood timber post, face, to BS 1722 Part 3.

NOTE: 1. The distance between the two rows of hedge planting 1973, erected along a line between the two rows of hedge planting 1973, shall be 1.5m.

ALL EXISTING TREES AND HEDGES TO BE PROTECTED IN ACCORDANCE WITH BS 5837:2005 FOR THE DURATION OF THE CONSTRUCTION PERIOD.

Proposed hedge planting
plant in a double staggered
row @50cm centres



Proposed grass areas



Public Open Space

