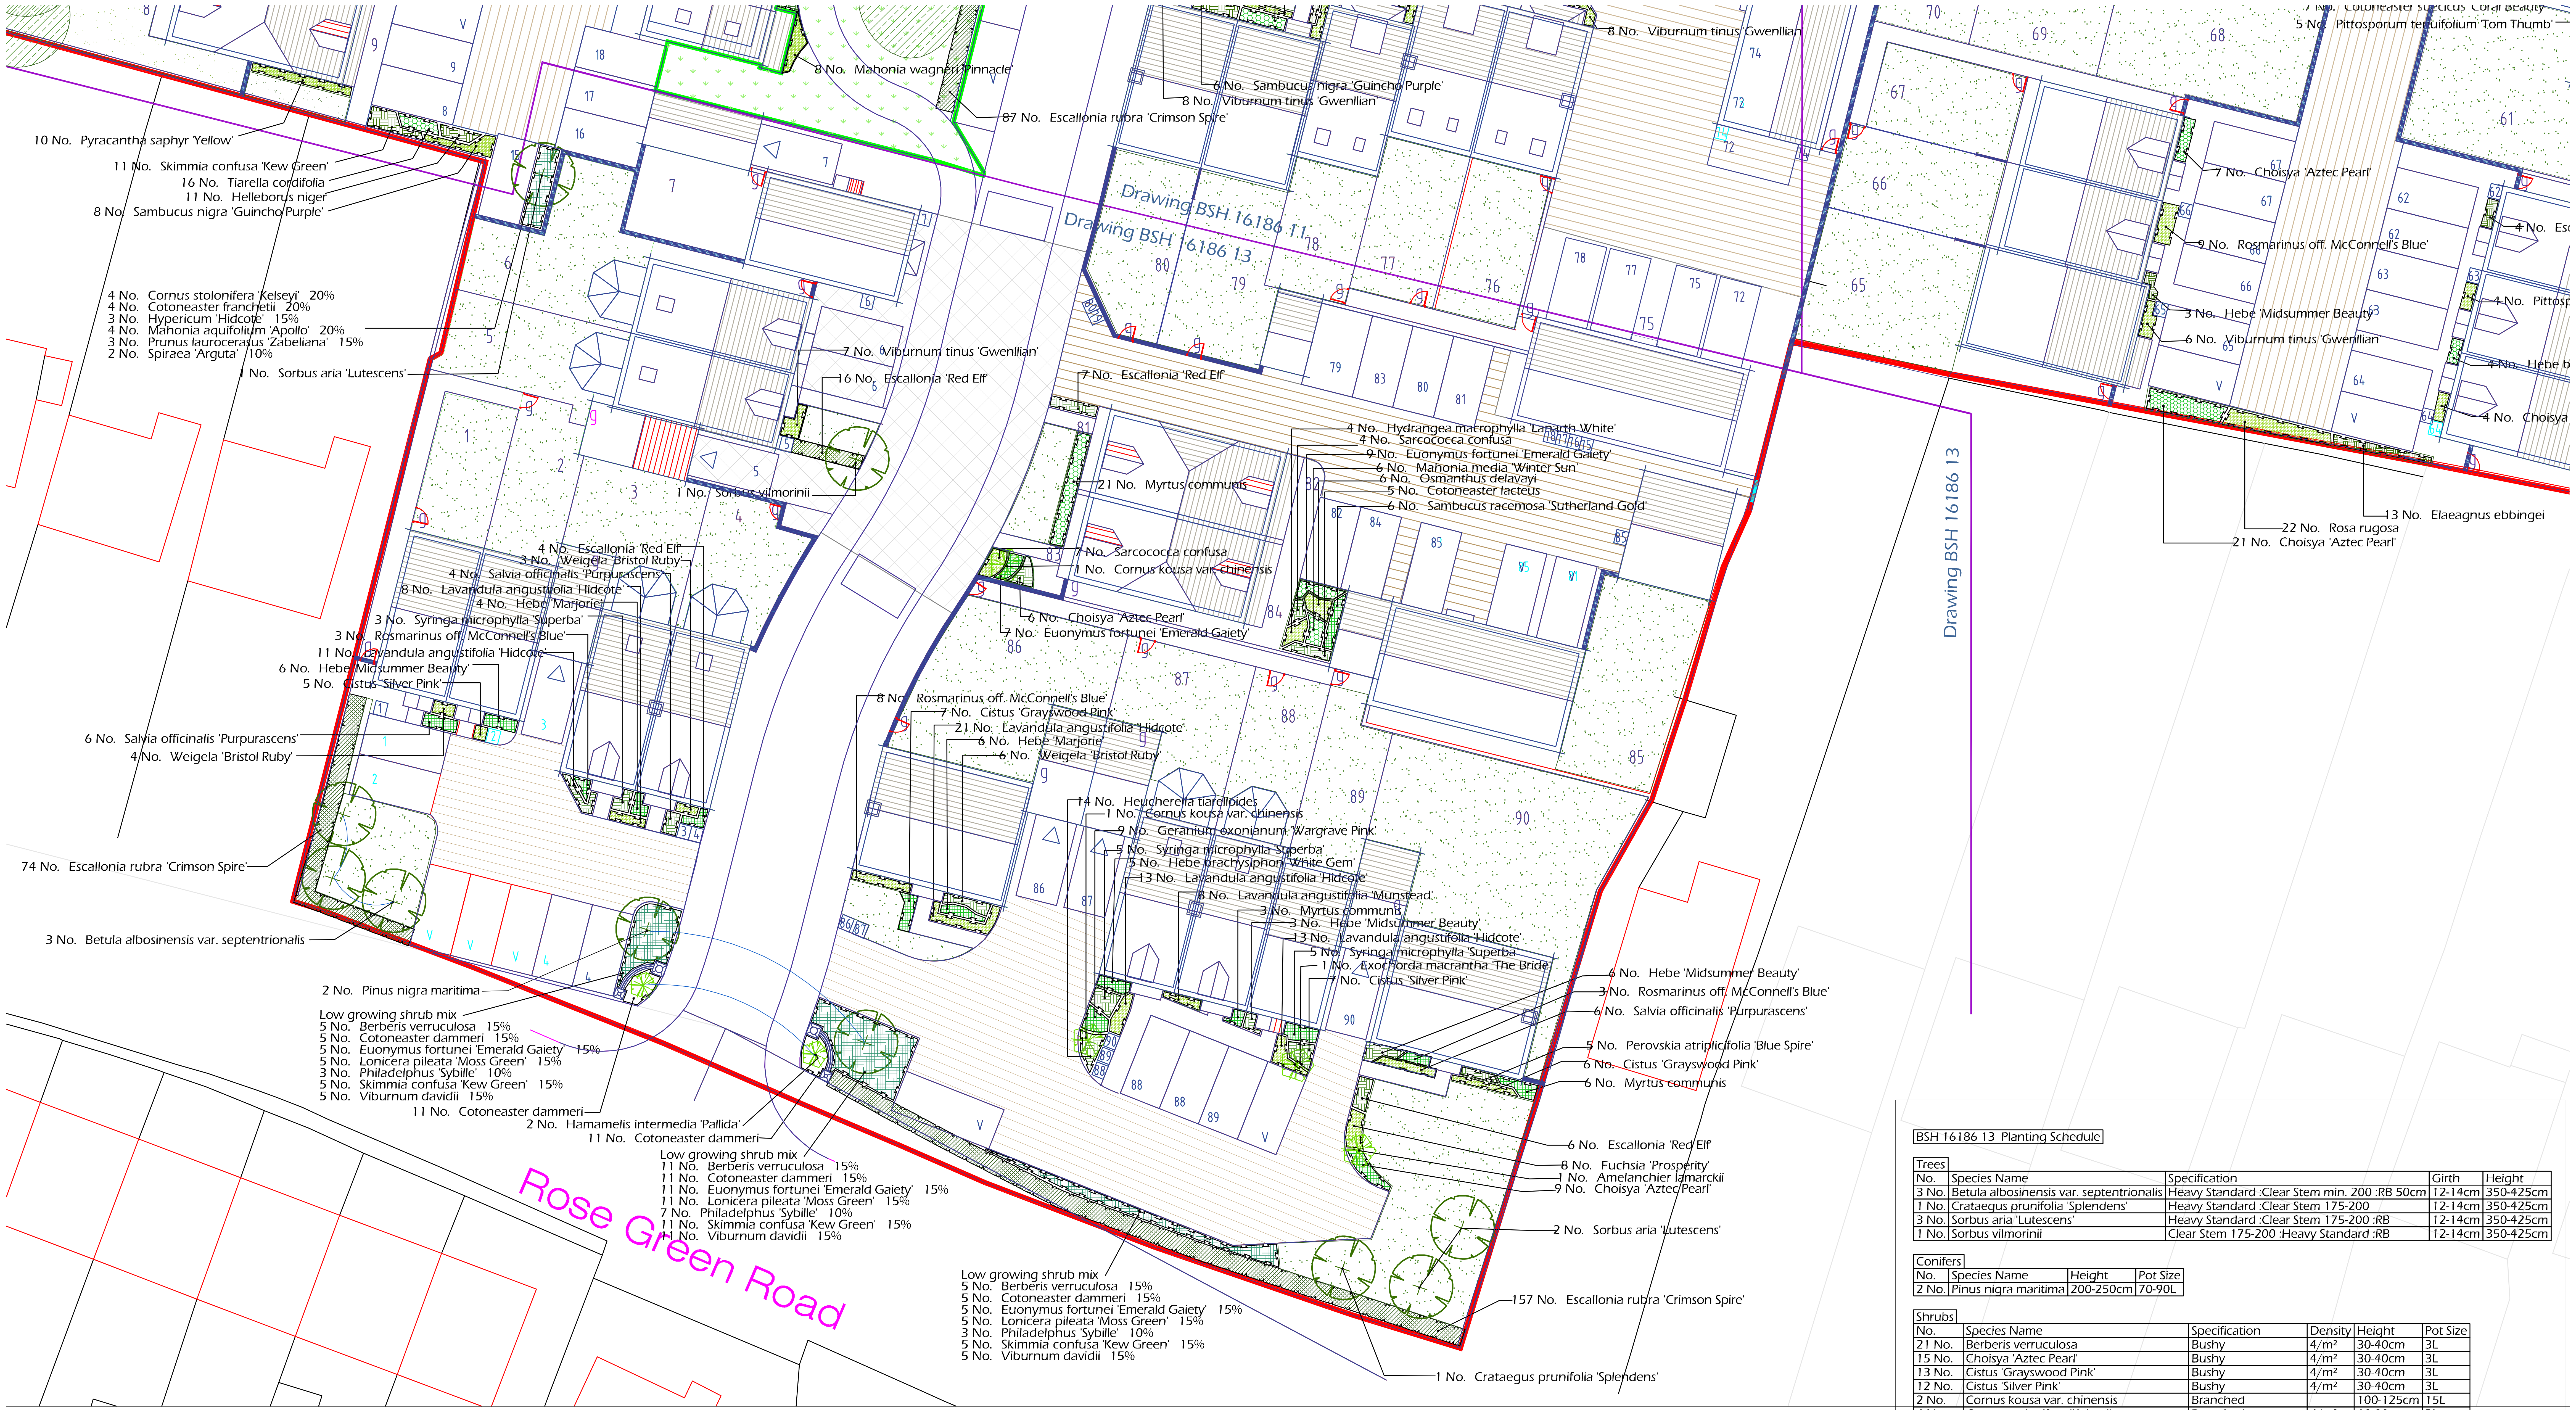
10 No. Pyracantha saphyr 'Yellow'
11 No. Skimmia confusa 'Kew Green'
16 No. Tiarella cordifolia
11 No. Helleborus niger
8 No. Sambucus nigra 'Guincho Purple'
4 No. Cornus stolonifera 'Kelseyi' 20%
4 No. Cotoneaster franchetii 20%
3 No. Hypericum 'Hidcote' 15%
4 No. Mahonia aquifolium 'Apollo' 20%
3 No. Prunus laurocerasus 'Zabeliana' 15%
2 No. Spiraea 'Arguta' 10%
1 No. Sorbus aria 'Lutescens'
8 No. Mahonia wagneri 'Pinnacle'
87 No. Escallonia rubra 'Crimson Spire'
6 No. Sambucus nigra 'Guincho Purple'
8 No. Viburnum tinus 'Gwenllian'
8 No. Viburnum tinus 'Gwenllian'
7 No. Cotoneaster suecicus 'Coral Beauty'
5 No. Pittosporum tenuifolium 'Tom Thumb'
Drawing BSH 16186 11
Drawing BSH 16186 13
7 No. Viburnum tinus 'Gwenllian'
16 No. Escallonia 'Red Elf'
1 No. Sorbus vilmorinii
7 No. Escallonia 'Red Elf'
21 No. Myrtus communis
4 No. Hydrangea macrophylla 'Lanarth White'
4 No. Sarcococca confusa
9 No. Euonymus fortunei 'Emerald Gaiety'
6 No. Mahonia media 'Winter Sun'
6 No. Osmanthus delavayi
5 No. Cotoneaster lacteus
6 No. Sambucus racemosa 'Sutherland Gold'
7 No. Sarcococca confusa
1 No. Cornus kousa var. chinensis
6 No. Choisya 'Aztec Pearl'
7 No. Euonymus fortunei 'Emerald Gaiety'
4 No. Escallonia 'Red Elf'
3 No. Weigela 'Bristol Ruby'
4 No. Salvia officinalis 'Purpurascens'
8 No. Lavandula angustifolia 'Hidcote'
4 No. Hebe 'Marjorie'
3 No. Syringa microphylla 'Superba'
3 No. Rosmarinus off. McConnell's Blue'
11 No. Lavandula angustifolia 'Hidcote'
6 No. Hebe Midsummer Beauty'
5 No. Cistus 'Silver Pink'
6 No. Salvia officinalis 'Purpurascens'
4 No. Weigela 'Bristol Ruby'
74 No. Escallonia rubra 'Crimson Spire'
3 No. Betula albosinensis var. septentrionalis
2 No. Pinus nigra maritima
Low growing shrub mix
5 No. Berberis verruculosa 15%
5 No. Cotoneaster dammeri 15%
5 No. Euonymus fortunei 'Emerald Gaiety' 15%
5 No. Lonicera pileata 'Moss Green' 15%
3 No. Philadelphus 'Sybille' 10%
5 No. Skimmia confusa 'Kew Green' 15%
5 No. Viburnum davidii 15%
11 No. Cotoneaster dammeri
2 No. Hamamelis intermedia 'Pallida'
11 No. Cotoneaster dammeri
Low growing shrub mix
11 No. Berberis verruculosa 15%
11 No. Cotoneaster dammeri 15%
11 No. Euonymus fortunei 'Emerald Gaiety' 15%
11 No. Lonicera pileata 'Moss Green' 15%
7 No. Philadelphus 'Sybille' 10%
11 No. Skimmia confusa 'Kew Green' 15%
11 No. Viburnum davidii 15%
Rose Green Road
8 No. Rosmarinus off. McConnell's Blue'
7 No. Cistus 'Grayswood Pink'
21 No. Lavandula angustifolia 'Hidcote'
6 No. Hebe 'Marjorie'
6 No. Weigela 'Bristol Ruby'
14 No. Heucherella tiarelloides
1 No. Cornus kousa var. chinensis
9 No. Geranium oxonianum 'Wargrave Pink'
5 No. Syringa microphylla 'Superba'
5 No. Hebe brachysiphon 'White Gem'
13 No. Lavandula angustifolia 'Hidcote'
8 No. Lavandula angustifolia 'Munstead'
3 No. Myrtus communis
3 No. Hebe 'Midsummer Beauty'
13 No. Lavandula angustifolia 'Hidcote'
5 No. Syringa microphylla 'Superba'
1 No. Exochorda macrantha 'The Bride'
7 No. Cistus 'Silver Pink'
6 No. Hebe 'Midsummer Beauty'
3 No. Rosmarinus off. McConnell's Blue'
6 No. Salvia officinalis 'Purpurascens'
5 No. Perovskia atriplicifolia 'Blue Spire'
6 No. Cistus 'Grayswood Pink'
6 No. Myrtus communis
6 No. Escallonia 'Red Elf'
8 No. Fuchsia 'Prosperity'
1 No. Amelanchier lamarckii
9 No. Choisya 'Aztec Pearl'
2 No. Sorbus aria 'Lutescens'
157 No. Escallonia rubra 'Crimson Spire'
1 No. Crataegus prunifolia 'Splendens'
Low growing shrub mix
5 No. Berberis verruculosa 15%
5 No. Cotoneaster dammeri 15%
5 No. Euonymus fortunei 'Emerald Gaiety' 15%
5 No. Lonicera pileata 'Moss Green' 15%
3 No. Philadelphus 'Sybille' 10%
5 No. Skimmia confusa 'Kew Green' 15%
5 No. Viburnum davidii 15%
Drawing BSH 16186 13
7 No. Choisya 'Aztec Pearl'
9 No. Rosmarinus off. McConnell's Blue'
3 No. Hebe 'Midsummer Beauty'
6 No. Viburnum tinus 'Gwenllian'
4 No. Es
4 No. Pittosp
4 No. Hebe b
4 No. Choisya
13 No. Elaeagnus ebbingei
22 No. Rosa rugosa
21 No. Choisya 'Aztec Pearl'

SPECIFICATION

Forestry Commission Practice note 8.
All native species should be of local stock. Native trees and shrubs certified as British Native plant stock.
All planting stock should comply with the Horticultural Trade Association National Plant specification.
All planting preparation, handling, planting & maintenance should be in accordance with CPSE Code for Handling and Establishing plants.
All trees and shrubs to comply with BS 3936 Part 1 1992, planted to BS 4043:1989 and BS 4428:1989.
All works generally, to comply with the written Soft Landscape Specification.
Topsoil incorporated into planting beds to be gently mounded towards the centre of each bed to allow for settlement.
On completion of planting the whole area of the shrub bed shall be mulched with 75mm consolidated thickness of medium textured decorative grade natural pine bark having first been prepared in accordance with the specification.
Free standing hedges shall have a 3 strand galvanised wire and tanalised softwood timber post fence, to BS 1722 Part 3: 1973, erected along a line between the two rows of hedge plants.
NOTE: ALL EXISTING TREES AND HEDGES TO BE PROTECTED IN ACCORDANCE WITH BS 5837:2005 FOR THE DURATION OF THE CONSTRUCTION PERIOD.

Key

- ◯ Proposed tree planting
- ▤ Translocated TPO tree
- ▨ Retained trees
- ▧ Proposed shrub planting
- ▦ Proposed shrub mixes
  plant in species groups of not more than 9, distribute decidous and evergreen evenly across the bed
- ▩ Proposed hedge planting-
  plant in a double staggered row @50cm centres
- ░ Proposed grass areas
- ☐ Public Open Space

BSH 16186 13 Planting Schedule

Trees

No.	Species Name	Specification	Girth	Height
3 No.	Betula albosinensis var. septentrionalis	Heavy Standard :Clear Stem min. 200 :RB 50cm	12-14cm	350-425cm
1 No.	Crataegus prunifolia 'Splendens'	Heavy Standard :Clear Stem 175-200	12-14cm	350-425cm
3 No.	Sorbus aria 'Lutescens'	Heavy Standard :Clear Stem 175-200 :RB	12-14cm	350-425cm
1 No.	Sorbus vilmorinii	Clear Stem 175-200 :Heavy Standard :RB	12-14cm	350-425cm

Conifers

No.	Species Name	Height	Pot Size
2 No.	Pinus nigra maritima	200-250cm	70-90L

Shrubs

No.	Species Name	Specification	Density	Height	Pot Size
21 No.	Berberis verruculosa	Bushy	4/m²	30-40cm	3L
15 No.	Choisya 'Aztec Pearl'	Bushy	4/m²	30-40cm	3L
13 No.	Cistus 'Grayswood Pink'	Bushy	4/m²	30-40cm	3L
12 No.	Cistus 'Silver Pink'	Bushy	4/m²	30-40cm	3L
2 No.	Cornus kousa var. chinensis	Branched		100-125cm	15L
4 No.	Cornus stolonifera 'Kelseyi'	Branched	4/m²	60-80cm	3L
22 No.	Cotoneaster dammeri	Branched	4/m²	20-30cm	3L
21 No.	Cotoneaster dammeri	Bushy	4/m²	30-40cm	3L
4 No.	Cotoneaster franchetii	Branched	4/m²	30-40cm	3L
5 No.	Cotoneaster lacteus	Branched	3/m²	40-60cm	3L
17 No.	Escallonia 'Red Elf'	Bushy	4/m²	40-60cm	3L
16 No.	Escallonia 'Red Elf'	Bushy	4/m	40-60cm	3L
231 No.	Escallonia rubra 'Crimson Spire'	Bushy	4/m	40-60cm	3L
16 No.	Euonymus fortunei 'Emerald Gaiety'	Bushy	5/m²	20-30cm	3L
21 No.	Euonymus fortunei 'Emerald Gaiety'	Bushy	4/m²	30-40cm	3L
1 No.	Exochorda macrantha 'The Bride'	Branched		80-100cm	10L
8 No.	Fuchsia 'Prosperity'	Bushy	4/m²	30-40cm	3L
2 No.	Hamamelis intermedia 'Pallida'	Branched :5 brks :RB		80-100cm	
10 No.	Hebe 'Marjorie'	Bushy	4/m²	40-60cm	3L
15 No.	Hebe 'Midsummer Beauty'	Bushy	4/m²	30-40cm	3L
5 No.	Hebe brachysiphon 'White Gem'	Bushy	4/m²	30-40cm	3L
4 No.	Hydrangea macrophylla 'Lanarth White'	Branched	3/m²	40-60cm	3L
3 No.	Hypericum 'Hidcote'	Bushy	4/m²	30-40cm	3L
66 No.	Lavandula angustifolia 'Hidcote'	Bushy	7/m²	20-30cm	3L
8 No.	Lavandula angustifolia 'Munstead'	Bushy	7/m²	20-30cm	3L
21 No.	Lonicera pileata 'Moss Green'	Bushy	4/m²	30-40cm	3L
4 No.	Mahonia aquifolium 'Apollo'	Branched	4/m²	30-40cm	3L
6 No.	Mahonia media 'Winter Sun'	Bushy	4/m²	30-40cm	3L
30 No.	Myrtus communis	Bushy	4/m²	30-40cm	3L
6 No.	Osmanthus delavayi	Bushy	4/m²	30-40cm	3L
5 No.	Perovskia atriplicifolia 'Blue Spire'	Bushy	5/m²	30-40cm	3L
13 No.	Philadelphus 'Sybille'	Bushy	4/m²	40-60cm	3L
3 No.	Prunus laurocerasus 'Zabeliana'	Branched	4/m²	30-40cm	3L
14 No.	Rosmarinus off. McConnell's Blue'	Bushy	4/m²	30-40cm	3L
16 No.	Salvia officinalis 'Purpurascens'	Bushy	4/m²	20-30cm	3L
6 No.	Sambucus racemosa 'Sutherland Gold'	Branched	3/m²	40-60cm	3L
11 No.	Sarcococca confusa	Bushy	4/m²	30-40cm	3L
21 No.	Skimmia confusa 'Kew Green'	Bushy	4/m²	30-40cm	3L
2 No.	Spiraea 'Arguta'	Branched	4/m²	40-60cm	3L
13 No.	Syringa microphylla 'Superba'	Bushy	3/m²	40-60cm	3L
21 No.	Viburnum davidii	Bushy	4/m²	30-40cm	3L
7 No.	Viburnum tinus 'Gwenllian'	Bushy	4/m²	30-40cm	3L
13 No.	Weigela 'Bristol Ruby'	Branched	4/m²	40-60cm	3L

Herbaceous

No.	Species Name	Specification	Density	Pot Size
9 No.	Geranium oxonianum 'Wargrave Pink'	Full Pot	5/m²	3L
14 No.	Heucherella tiarelloides	Full Pot	6/m²	3L

Osborne Refrigeration site, Bognor Regis

Landscape Proposals

ACD
LANDSCAPE
ARCHITECTS
Ecology
Arboriculture
Landscape Architecture

The Old Byre, Rodbourne Rail Farm, Grange Lane, Malmesbury
Wilts, SN16 0ES Tel: 01666 825646 Fax: 01666 824654
The Dedswell Suite,Surrey Place, Mill Lane, Godalming
Surrey, GY7 1EY Tel: 01483 425714 Fax 014838 424384
The Studio, Lake Court, Hursley, Winchester SO21 2LD
Tel: 02380 251715 Fax 02380 276976

client Barratt Southampton
scheme Osborne Refrigeration
drawing Landscape Proposals
scale 1:200@A1 date Jun 2008
drawing no. BSH 16186 13
drawn AW checked JC

Rev	Date	Details	Drawn
A	13-8-08	Layout revisions	AW

ARUN DISTRICT COUNCIL AW/77/14/DOC