


SOUTHMEAD

MARCH 2022

CANONS CLOSE

DRAWING REV 3 VERSION 01

RED SHOWS EXISTING PLANNING APPROVAL
X IS NO LONGER REQUIRED

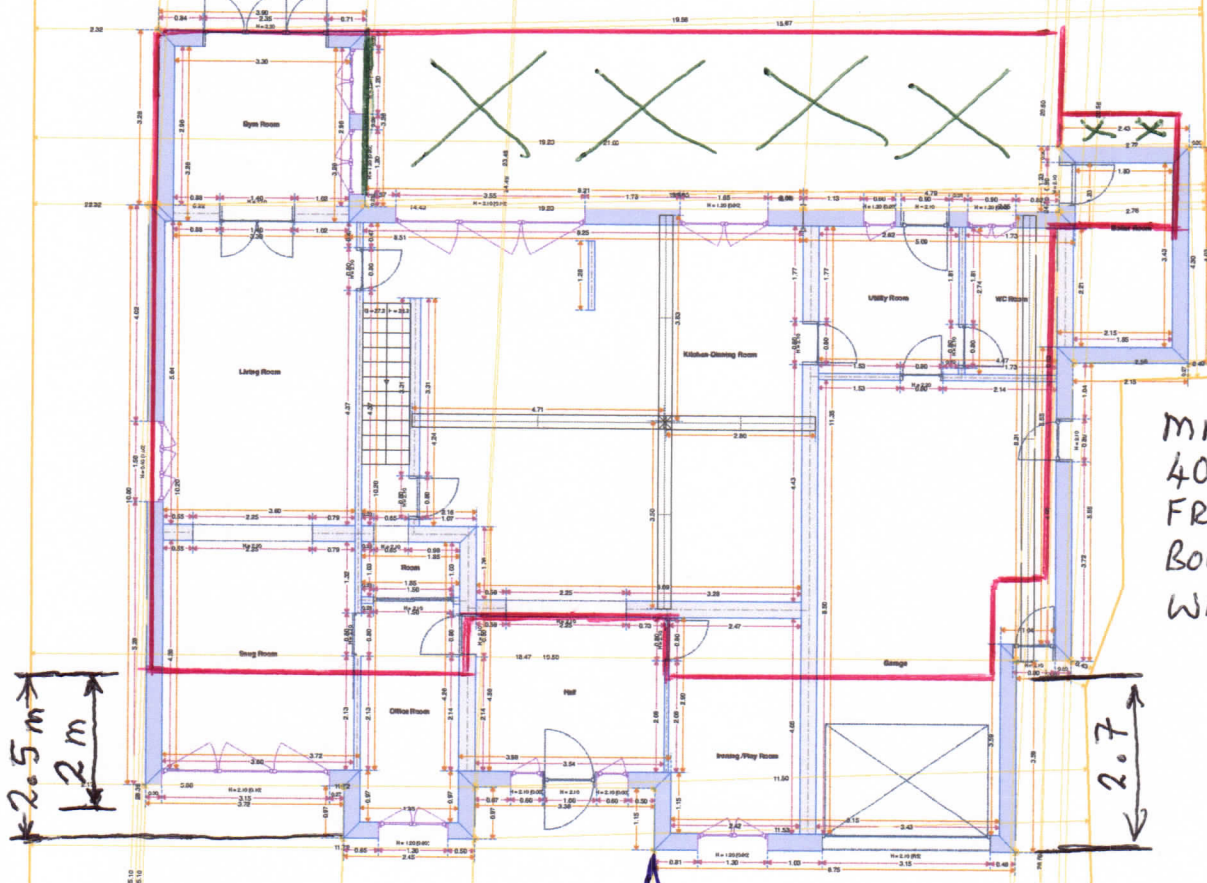

MIN
400mm
FROM
BOUNDARY
WALL

NEW PROPOSED
GROUND FLOOR
EXTENSION TO
FRONT. AND
MODIFICATION TO
EAST SIDE.

FRONT ENTRANCE
MOVES FORWARDS
2.7 METERS FROM
ORIGINAL.

SEE 3D VIEW

13 METERS