




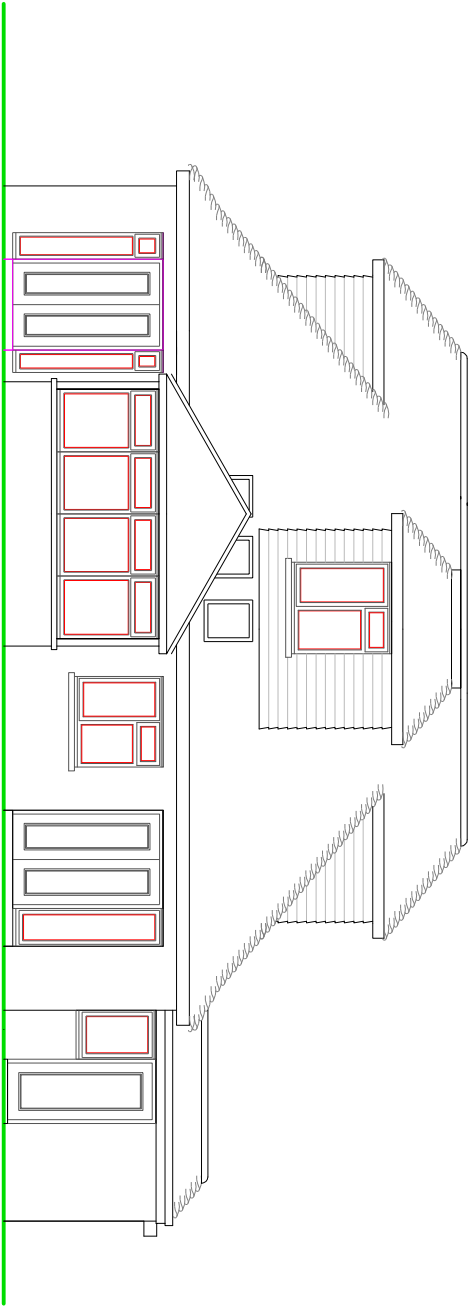


REAR ELEVATION

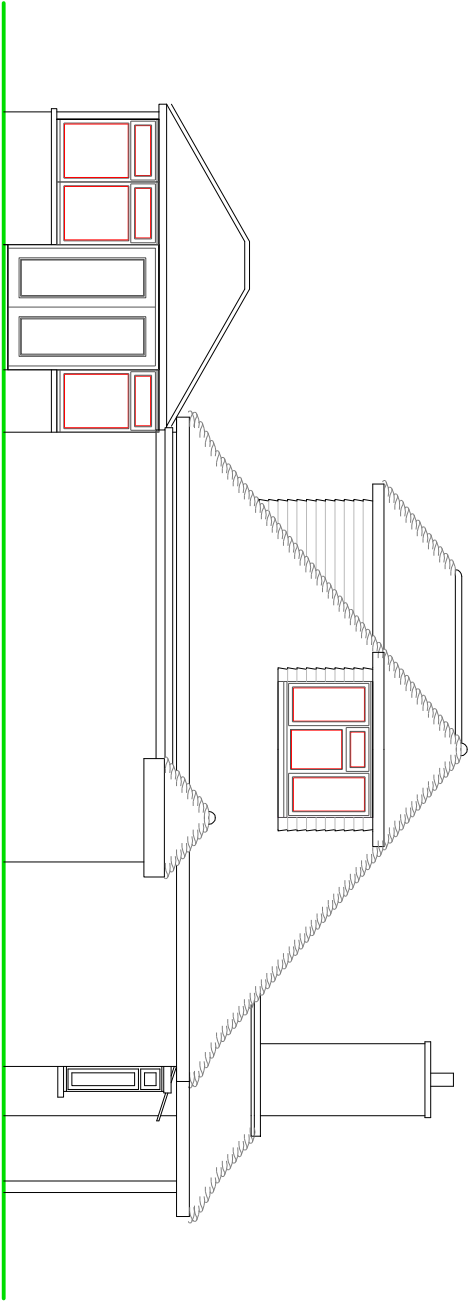

SIDE ELEVATION

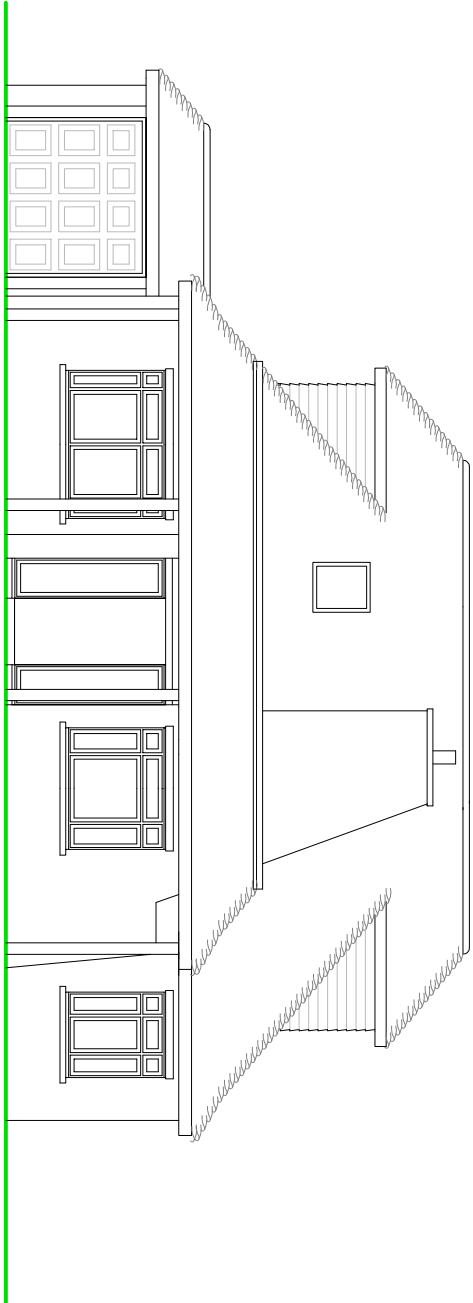


FRONT ELEVATION

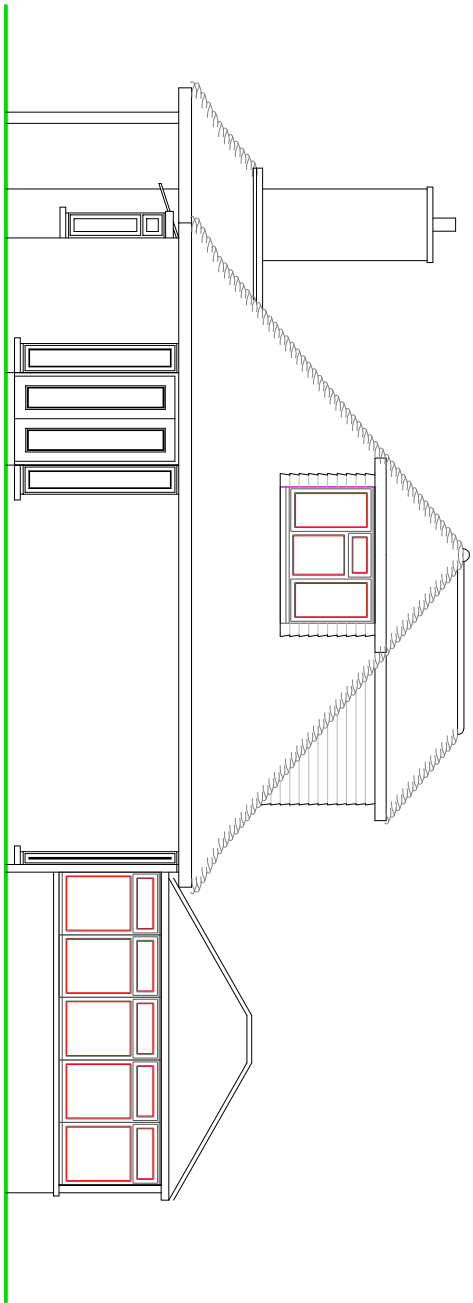

SIDE ELEVATION

NOTES

- ROOF - Plain concrete tiles to pitched roof. Lead covered flat roof detail to part of rear dormer.
- WALLS - Painted render and face brick plinth to lower walls with dark brown plain tile hanging to dormer walls.
- WINDOWS/DOORS - White framed, double glazed PVC framed units.

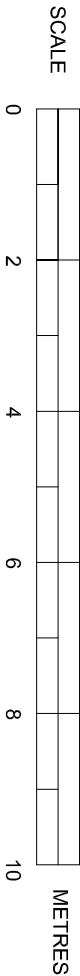

EXISTING ELEVATIONS

SUSSEX BUILDING CONSULTANCY LIMITED

24 ABECKETTS AVENUE,
BOGNOR REGIS, WEST SUSSEX.

SCALE - 1/100 REV - DATE - 13/12/2017

LABC

partner

3 NORTHGATE ROAD
BOGNOR REGIS
PO21 3JZ
TEL - (01243) 861379