

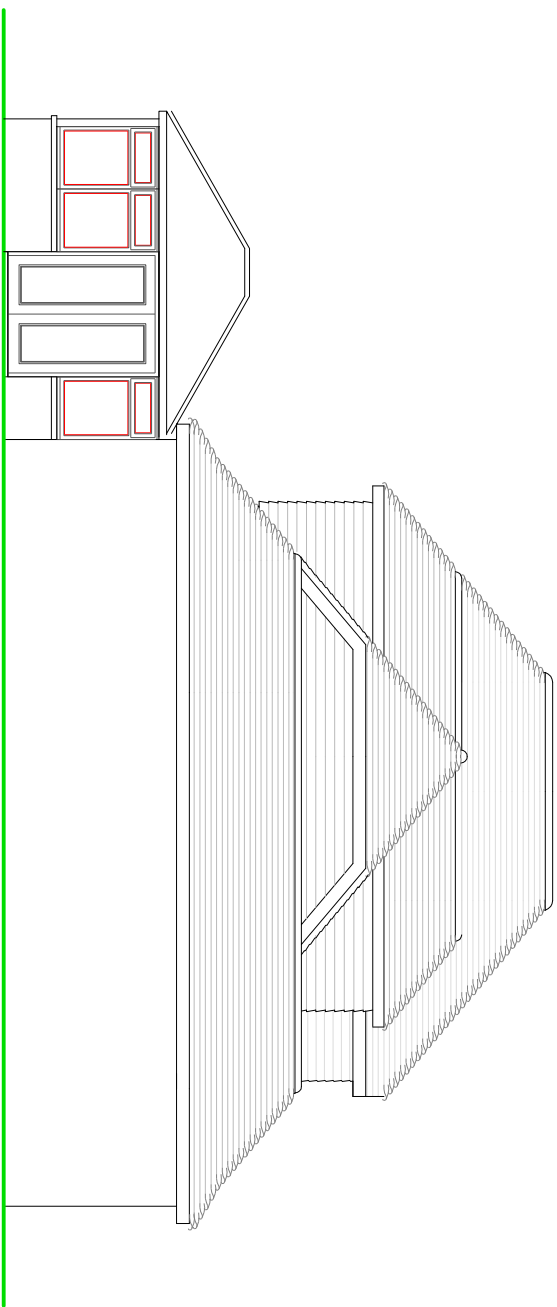
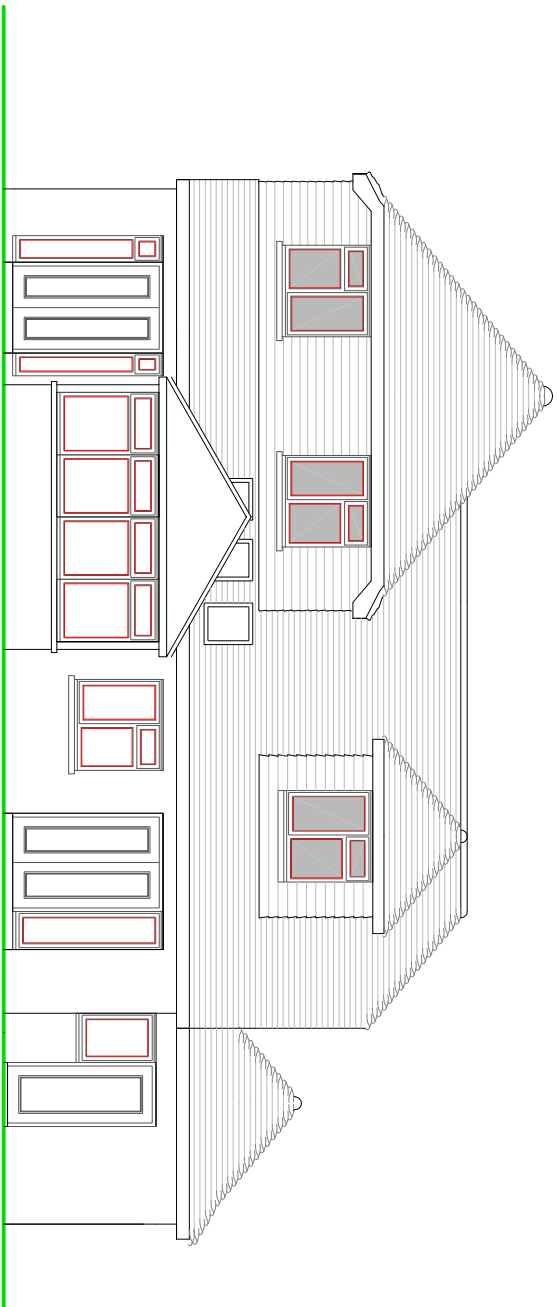


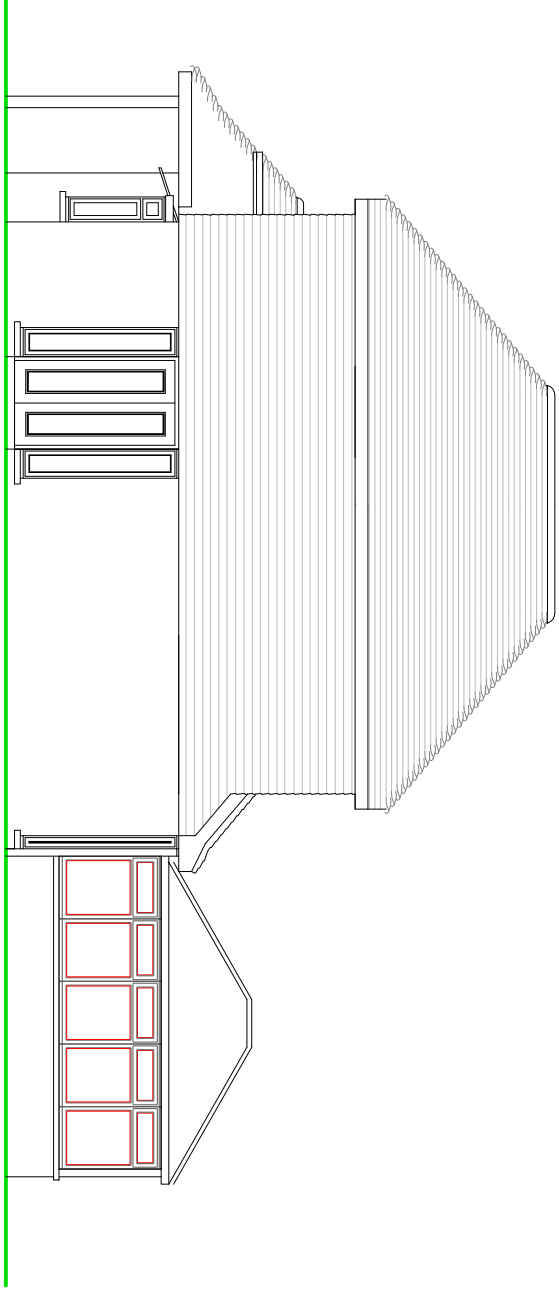

REAR ELEVATION

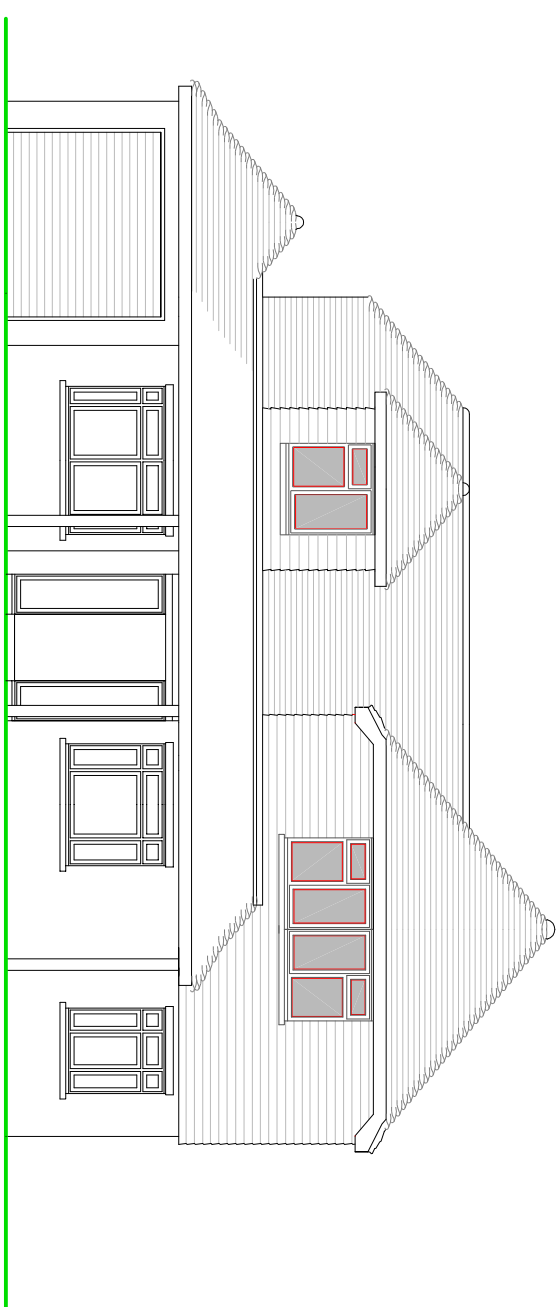

FRONT ELEVATION


SIDE ELEVATION

NOTES

ROOF - Plain concrete tiles to pitched roof to match existing.

WALLS - Matching dark brown plain tile hanging to dormer walls and upper elevations.

WINDOWS/DOORS - White framed, double glazed PVC framed units.

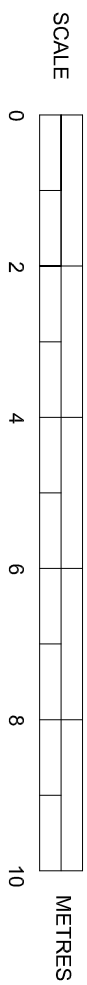

PROPOSED ELEVATIONS

SUSSEX BUILDING CONSULTANCY LIMITED	
24 ABECKETS AVENUE, BOGNOR REGIS, WEST SUSSEX.	
SCALE - 1/100 REV - D	DATE - 11/03/2019

	partner
LABC	
3 NORTHCHOTE ROAD BOGNOR REGIS PO21 3LZ	
TEL - (01243) 861379	