

NOTES


- WALLS - Face brick to match existing.
- ROOF - Felted flat roof covering with pedestrian balcony tiles.
- Windows - Black PVC framed double glazed units.
- DOORS - Black PVC or aluminium framed double glazed units.

Obscure glass balcony guarding to the side elevation to a minimum of 1.7 metres from the balcony floor to prevent loss of privacy to next door.

Proposed Side Elevation

Glazed balcony guarding to the side elevation is to be 1.7 metres above floor level and to be obscure glass.

Proposed Rear Elevation

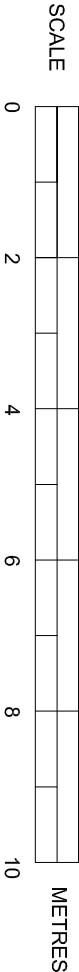

PROPOSED ELEVATIONS

Scale 1:100 on A3

SUSSEX BUILDING CONSULTANCY LIMITED
3 BAY WALK, ALDWICK BAY ESTATE,
BOGNOR REGIS, WEST SUSSEX.
SCALE - 1/100 REV - B DATE - 05/06/2026

LABC Partner
3 NORTHGATE ROAD
BOGNOR REGIS
PO21 5LE
TEL - (01243) 861379