

BAY WALK


1.4 m

41.6 m

Terrace

Swimming pool

PROPOSED SITE PLAN

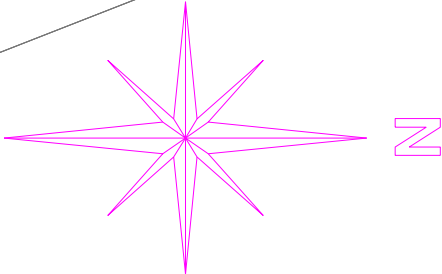

Prints off at 1/250 scale on A3 paper.

SUSSEX BUILDING CONSULTANCY LIMITED

3 BAY WALK, ALDWICK,
BOGNOR REGIS, WEST SUSSEX.

SCALE - 1/250 REV - DATE - 07/05/2026



partner
LABC

3 NORTHCOTE ROAD
BOGNOR REGIS
PO21 5LZ
TEL/FAX - (01243) 861379