
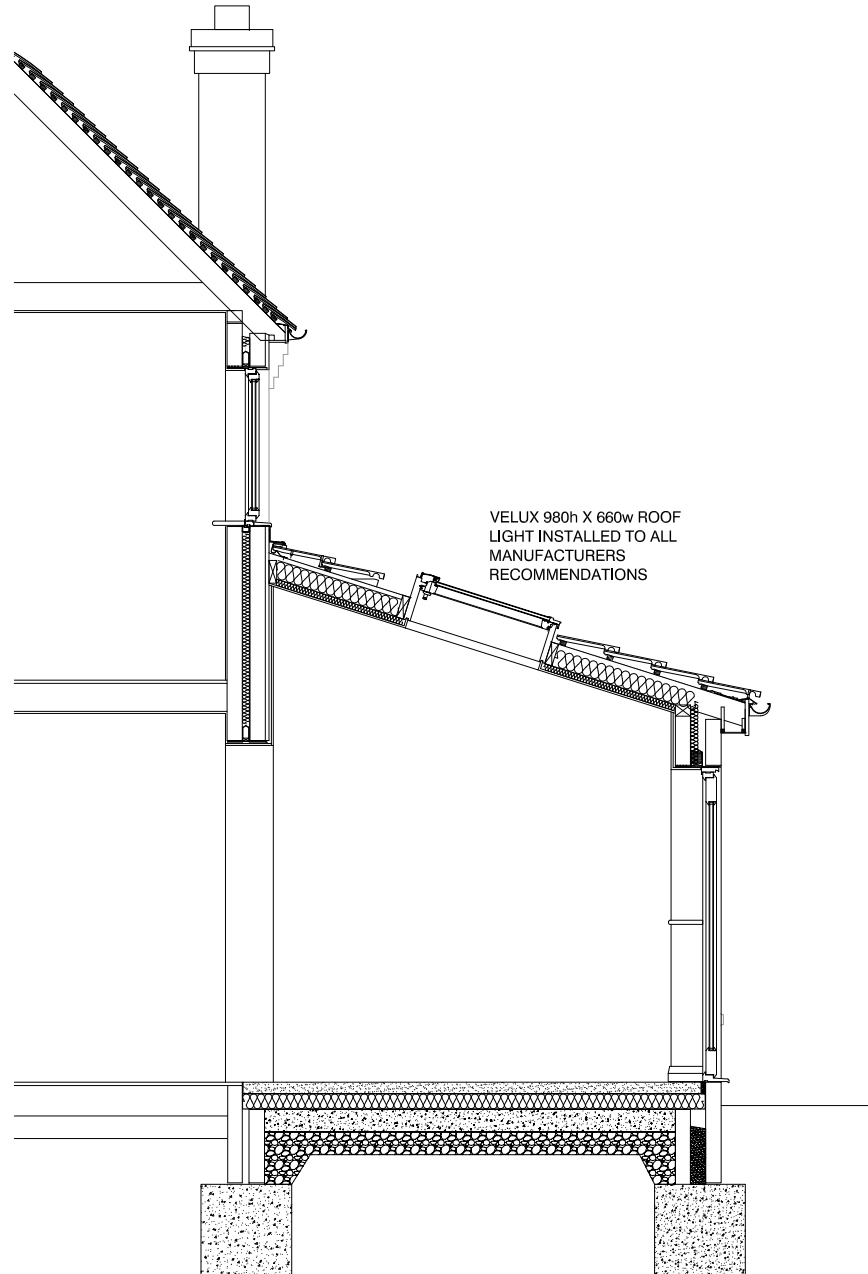


NOTES:

1. Do not scale this drawing. Use figured dimensions only, except for Planning purposes.
2. All dimensions must be checked on site by the contractor prior to commencement of work.
3. All construction details are indicative and are to be checked and confirmed on site and any divergence's are to be agreed with the Contract Administrator.

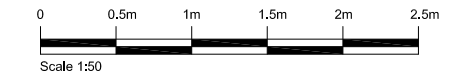

C.R. BARROW & ASSOCIATES LTD.
Structural & Architectural Technicians

Studio 1	<i>Tel:</i> 01243 771158
Manor Nursery	<i>Mobile:</i> 07816 591480
Lagness Road	
Chichester	
West Sussex	
PO20 1LJ	<i>E-Mail:</i> chris.barrow@hotmail.co.uk

Typical Section C-C

Scale	1:100	Drawn By	ACB
Date	12/12/2014	Checked	CB

Drawing Number **1169 - 010**

