




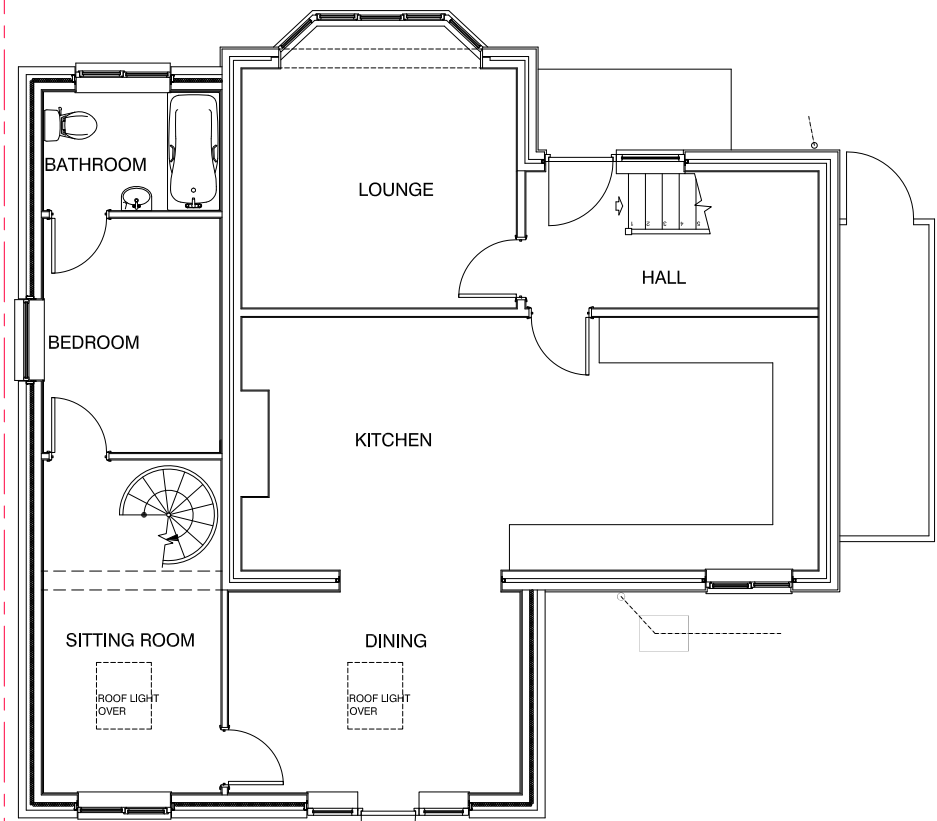

GROUND FLOOR PLAN

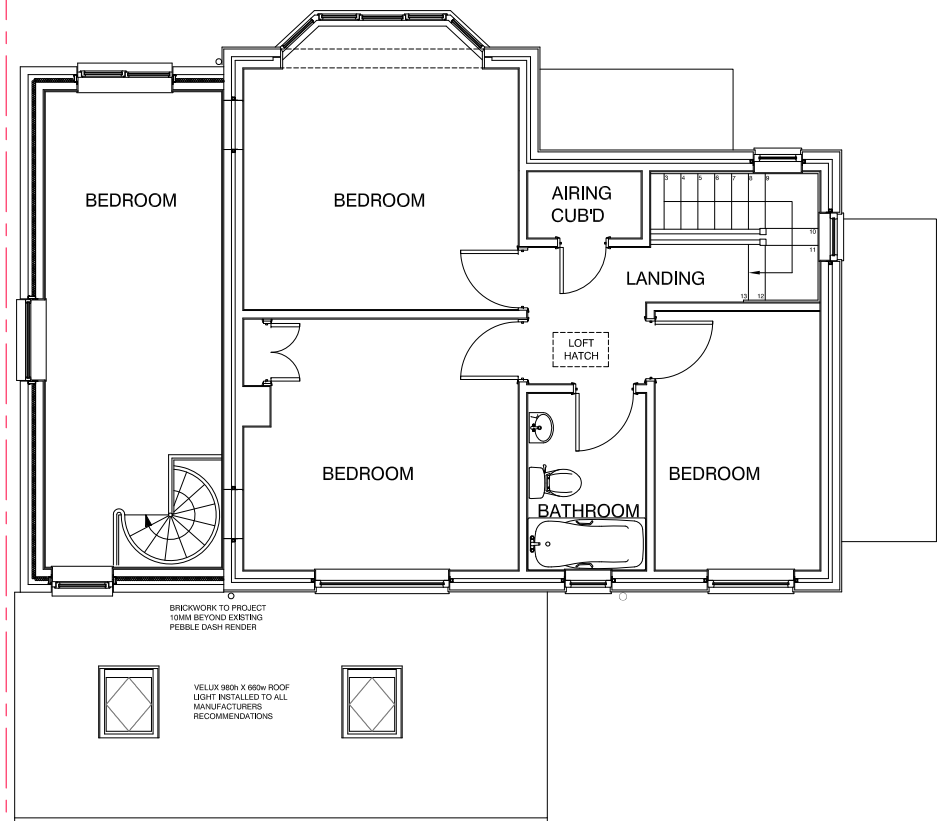


FIRST FLOOR PLAN

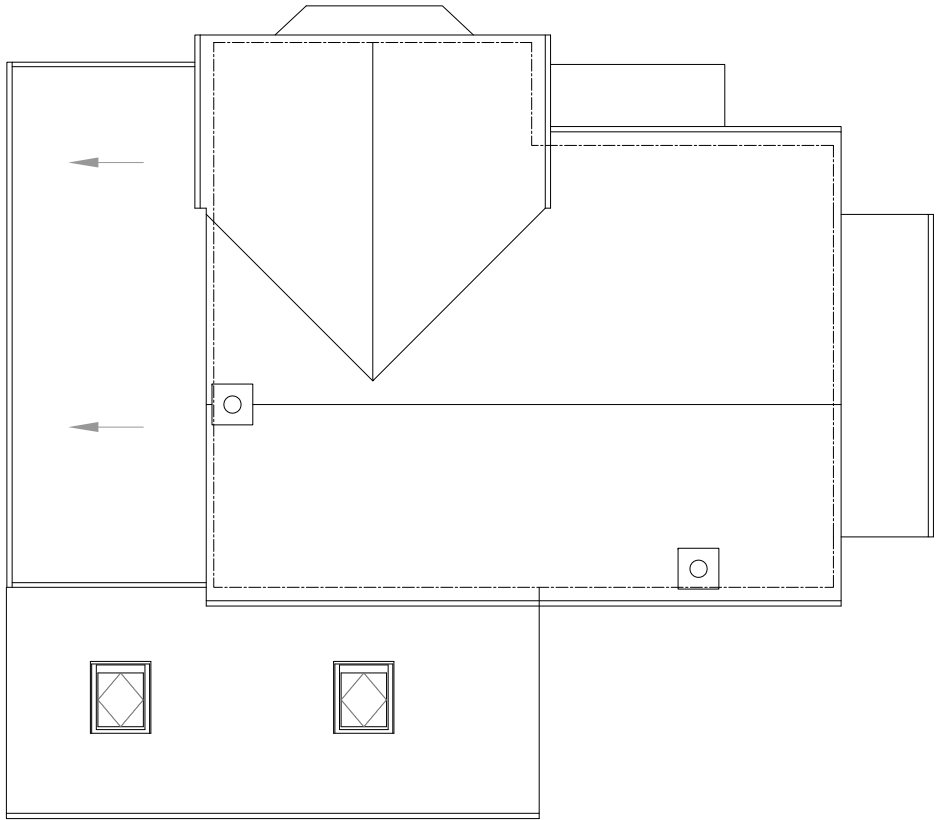

ROOF PLAN

NOTES:
1. Do not scale this drawing. Use figured dimensions only, except for Planning purposes.
2. All dimensions must be checked on site by the contractor prior to commencement of work.
3. All construction details are indicative and are to be checked and confirmed on site and any divergence's are to be agreed with the Contract Administrator.

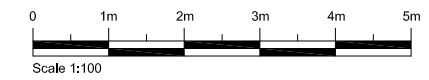

Replacement Of Existing Garage With New Two Storey Extension & New Single Storey Extension To Rear
133 Aldwick Road Bognor Regis PO21 2NY

C.R. BARROW & ASSOCIATES LTD. Structural & Architectural Technicians			
Studio 1 Manor Nursery Lagness Road Chichester West Sussex PO20 1LJ		Tel: 01243 771158 Mobile: 07816 591480 E-Mail: chris.barrow@hotmail.co.uk	
Plans As Proposed			
Scale	1:100	Drawn By	ACB
Date	12/12/2014	Checked	CB
Drawing Number		1169 - 04	