


A →

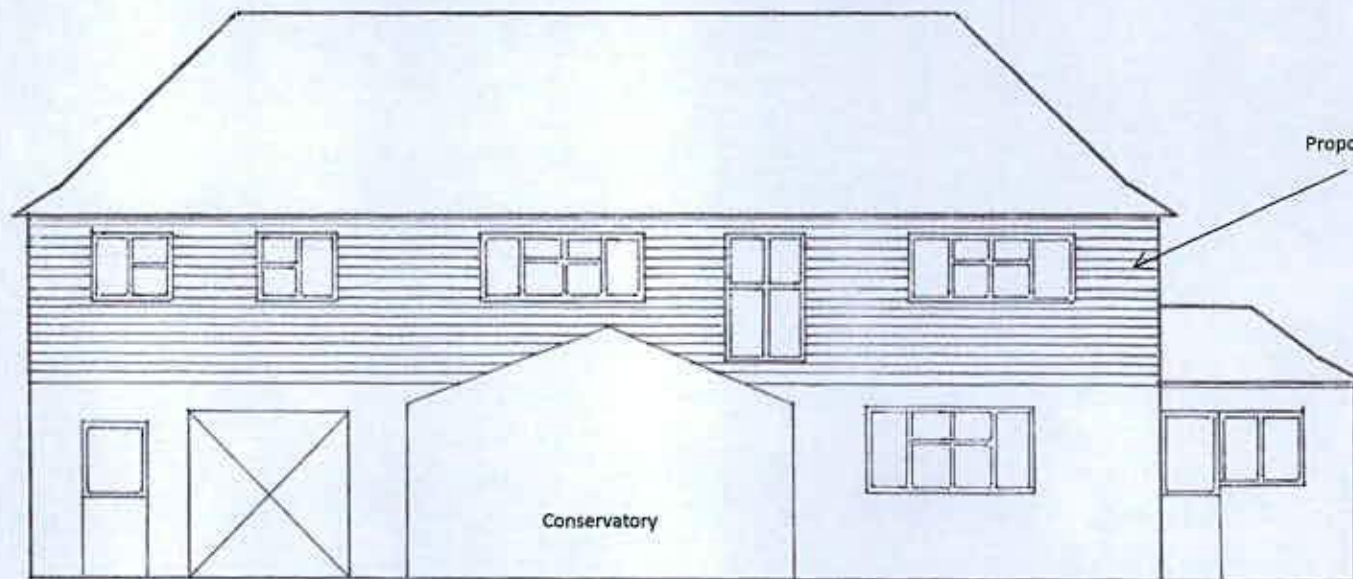


Proposed Cladding

← B


Rear Elevation

Side
Elevation
A

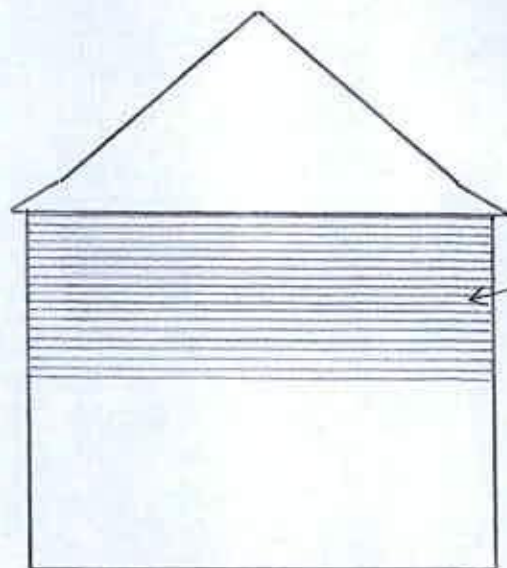

Proposed Cladding

Side
Elevation
B

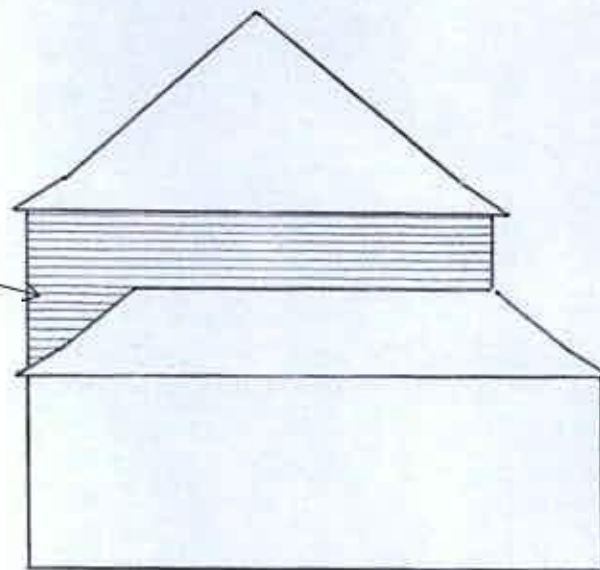

Scale 1:100

PROPOSED FITTING OF WHITE DURASID CLADDING TO THE UPPER
SIDE AND REAR ELEVATIONS OF 232 MANOR WAY ALDWICK

B1

February 2018