


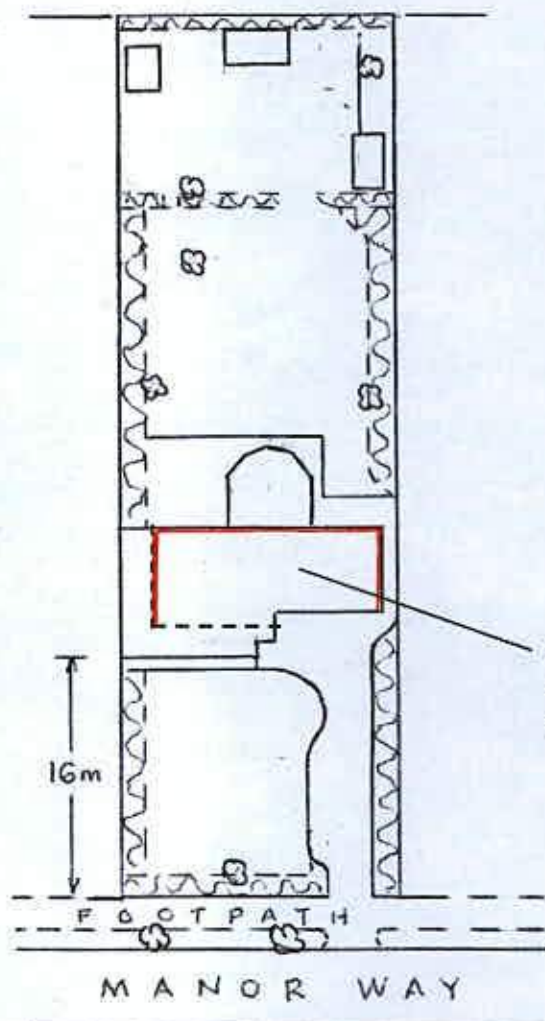

Cladding to be fitted to
Upper Side and Rear
Elevations

C

— PROPOSED FITTING OF WHITE DURASID CLADDING TO THE UPPER
SIDE AND REAR ELEVATIONS OF 232 MANOR WAY ALDWICK – BLOCK/SITE PLAN

Scale 1:500

February 2018