


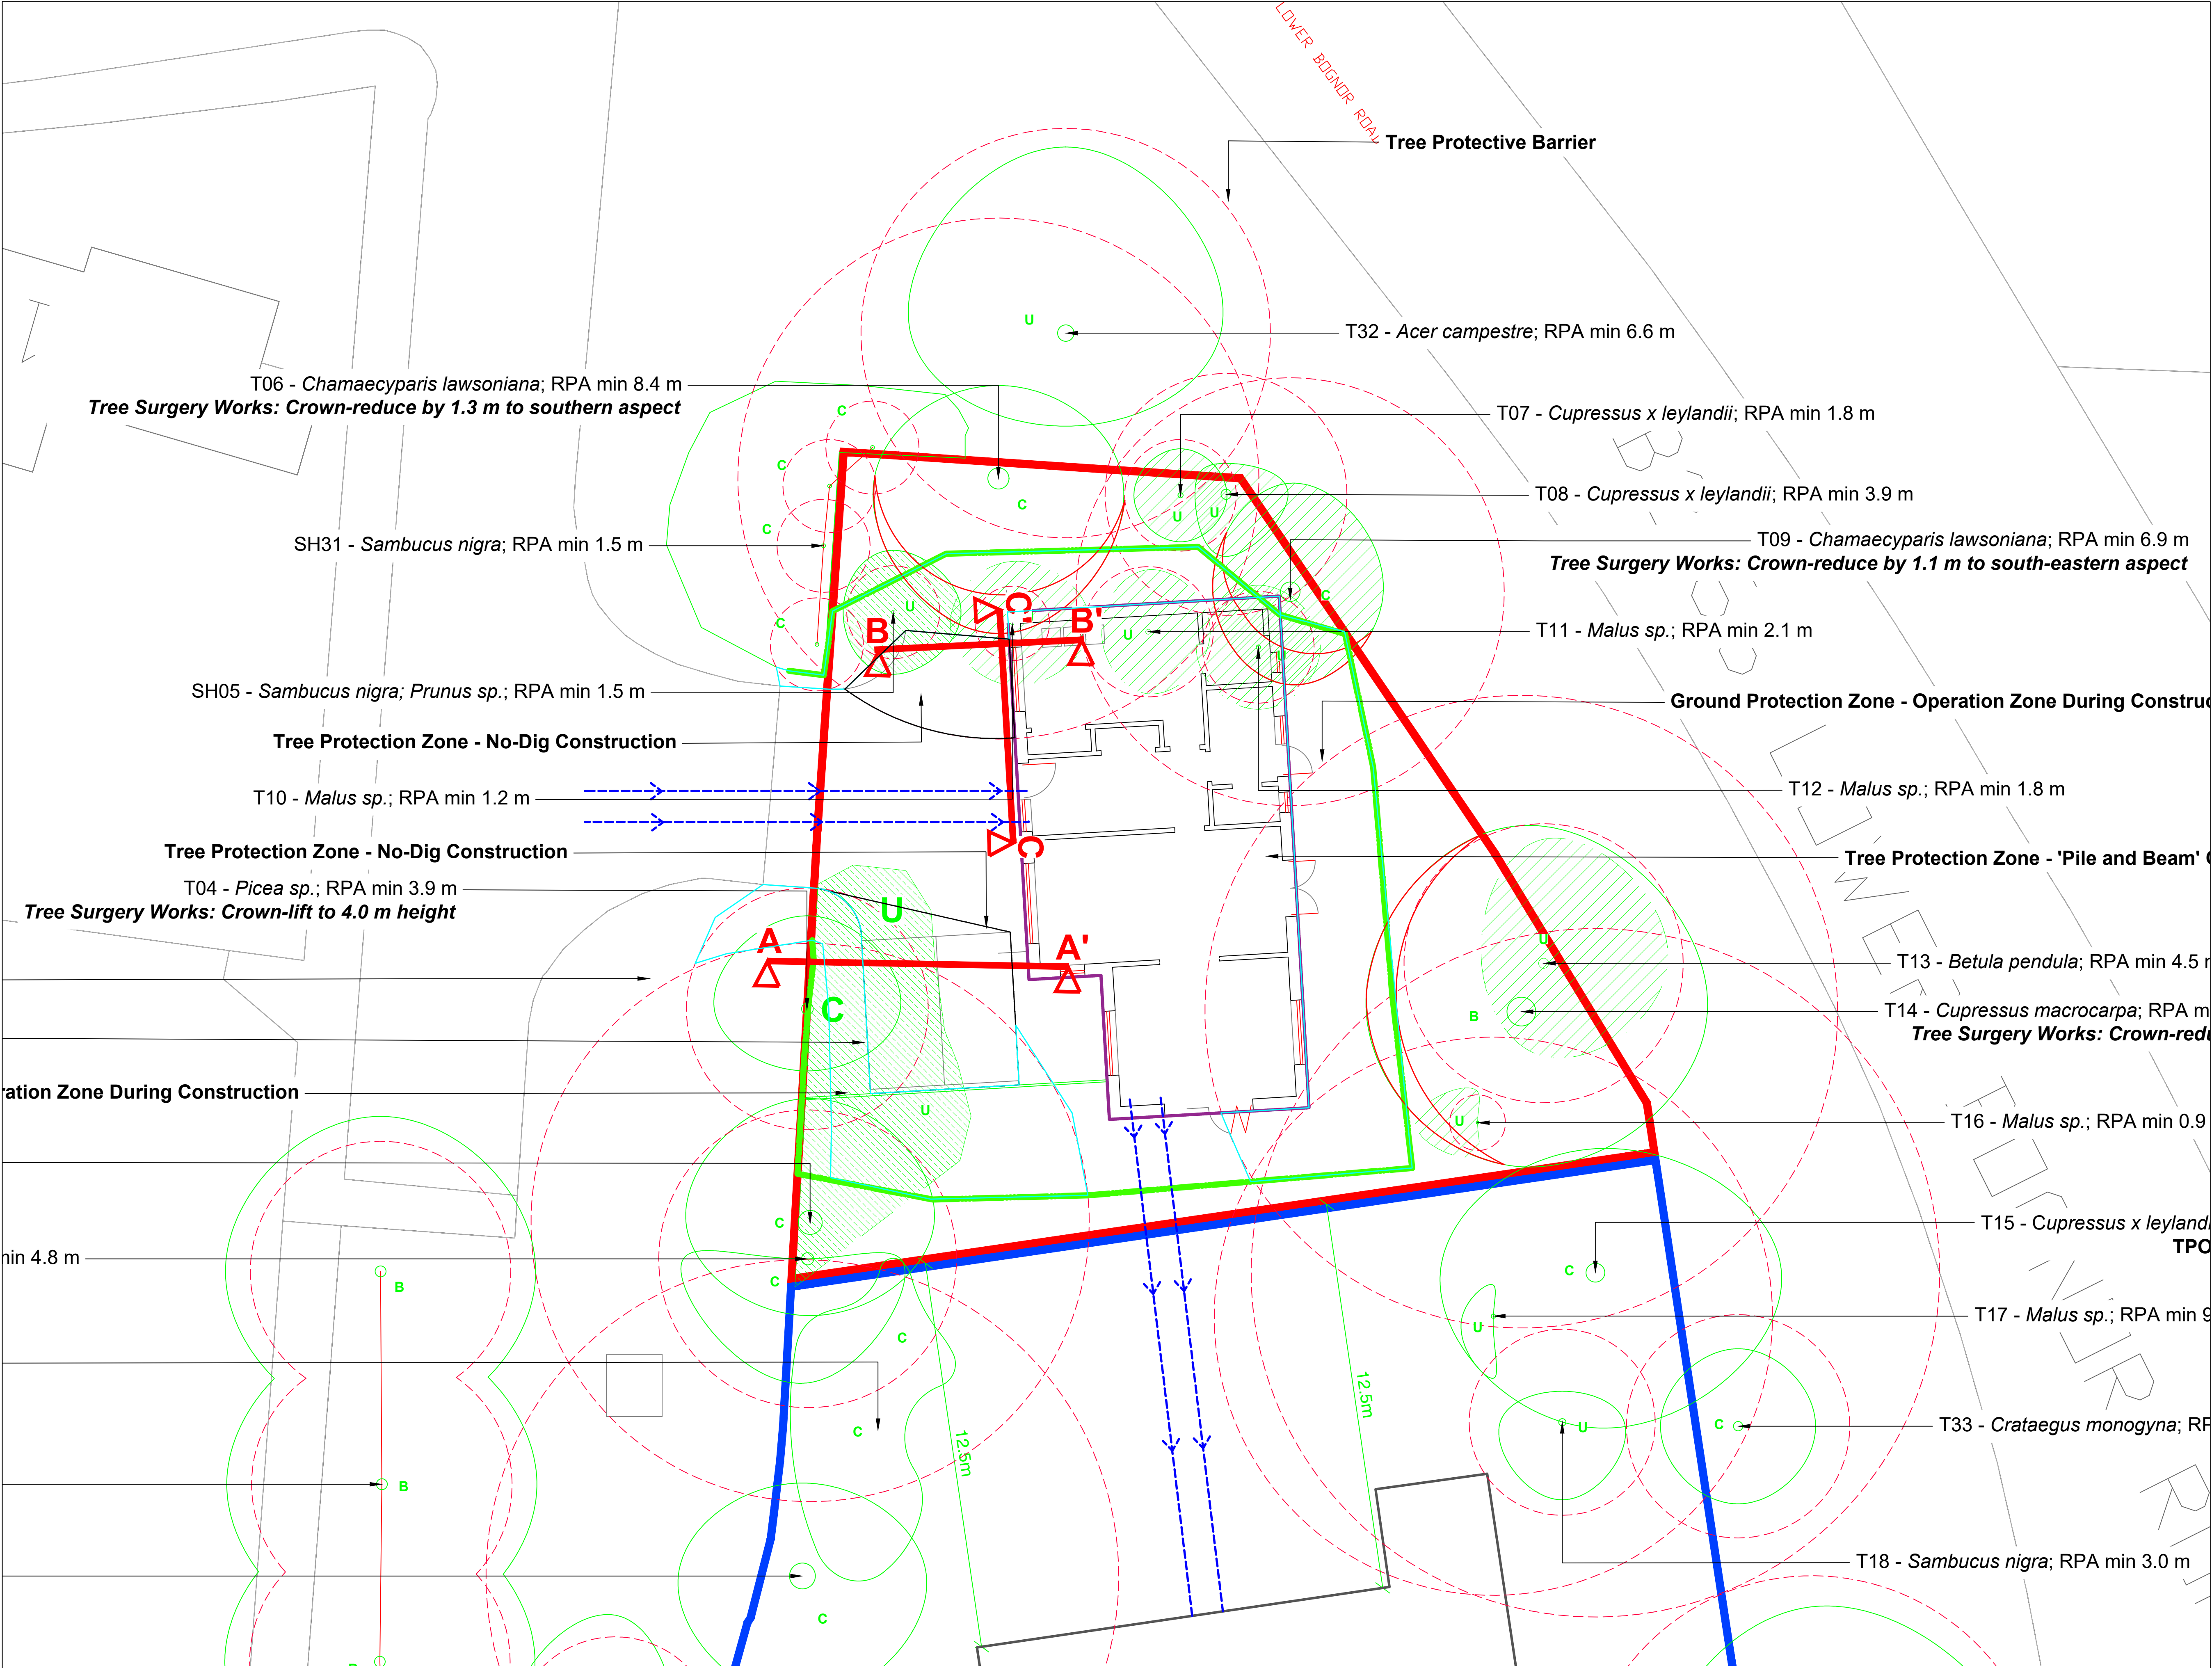

Legend

- Development Site Boundary.
- Property Ownership Boundary.
- Tree and Shrub Numbers.
- Tree Root Protection Areas
Tree Root Protection Areas calculated and specified in accordance with BS 5837:2012 - 'Trees in Relation to Design, Demolition and Construction - Recommendations'.
- Category B Trees
Trees of Moderate Quality and Value.
- Category C Trees
Trees of Low Quality and Value.
- Category U Trees
Trees unsuitable for retention.
- Category C Shrubs
Shrubs of Low Quality and Value.
- Category U Shrubs
Shrubs unsuitable for retention.
- Trees Proposed to be Removed
- Shrubs, Treelines and Hedges Proposed to be Removed
- Tree Surgery Works Proposed
- Tree Protective Barrier
- Ground Protection Zone - Operation Zone During Construction
- Tree Protection Zone - 'No Dig' Construction
- Tree Protection Zone - 'Pile and Beam' Construction
- Service/ Utility Routes

Notes:

- Drawing to be read in colour.
- For details of existing trees and vegetation refer to: LLD2330-ARB-SCH-001 - Existing Tree Schedule;
- For assessment of effects of the proposed development on existing trees refer to LLD2330-ARB-REP-001- Arboricultural Impact Assessment and Method Statement;

PLANNING ISSUE

Rev	Description	Date	Initials
00	Planning Issue	05.05.21	GS

LIZARD
Landscape Design and Ecology

The Old Bank, 34 South Street, Tarring, Worthing, West Sussex, BN14 7LH
T. 01903 216033 E. lizardlandscape@btconnect.com W. lizardlandscapeecology.com

Client
Martlet Developments Ltd

Project Title and Location
Land to Rear of 276 Aldwick Road
Bognor Regis

Drawing Title
Location of Section Lines

Scale	Drawn	Approved	Date
1:100@A1	LB	JJ	05.05.21

Drawing No	Revision
LLD2330-ARB-DWG-003	00