



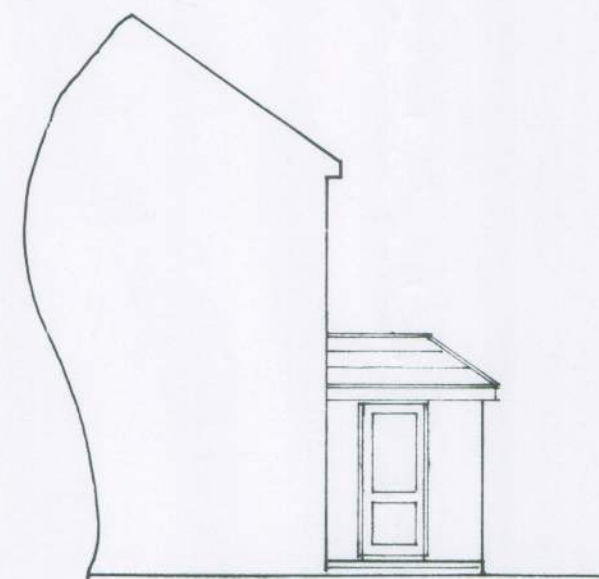


side

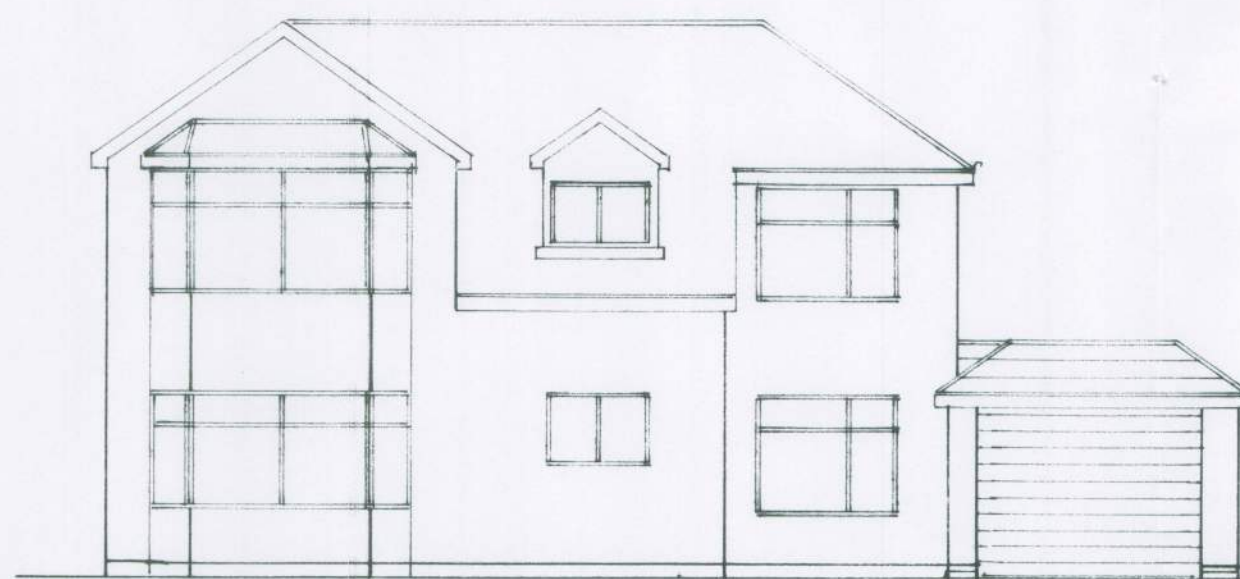


front

1 : 100

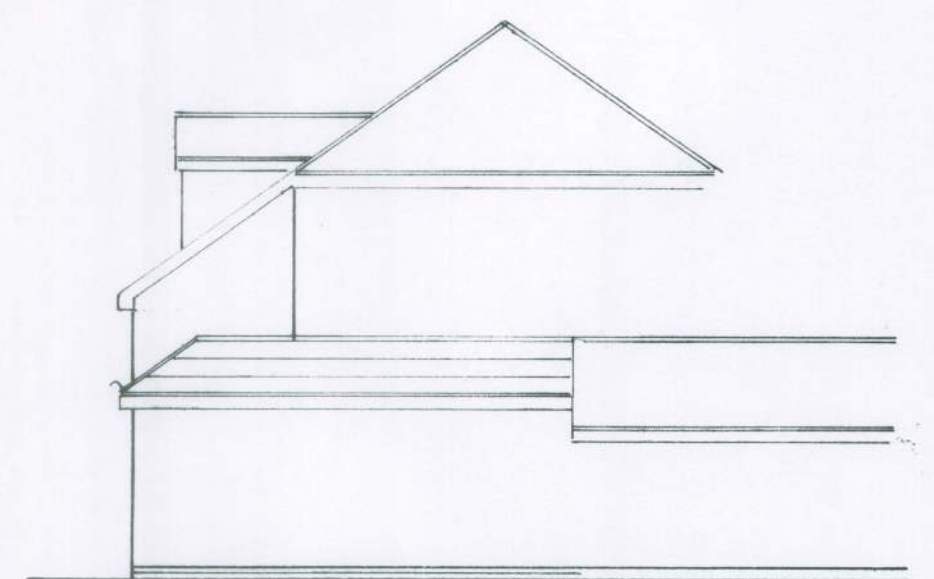

side

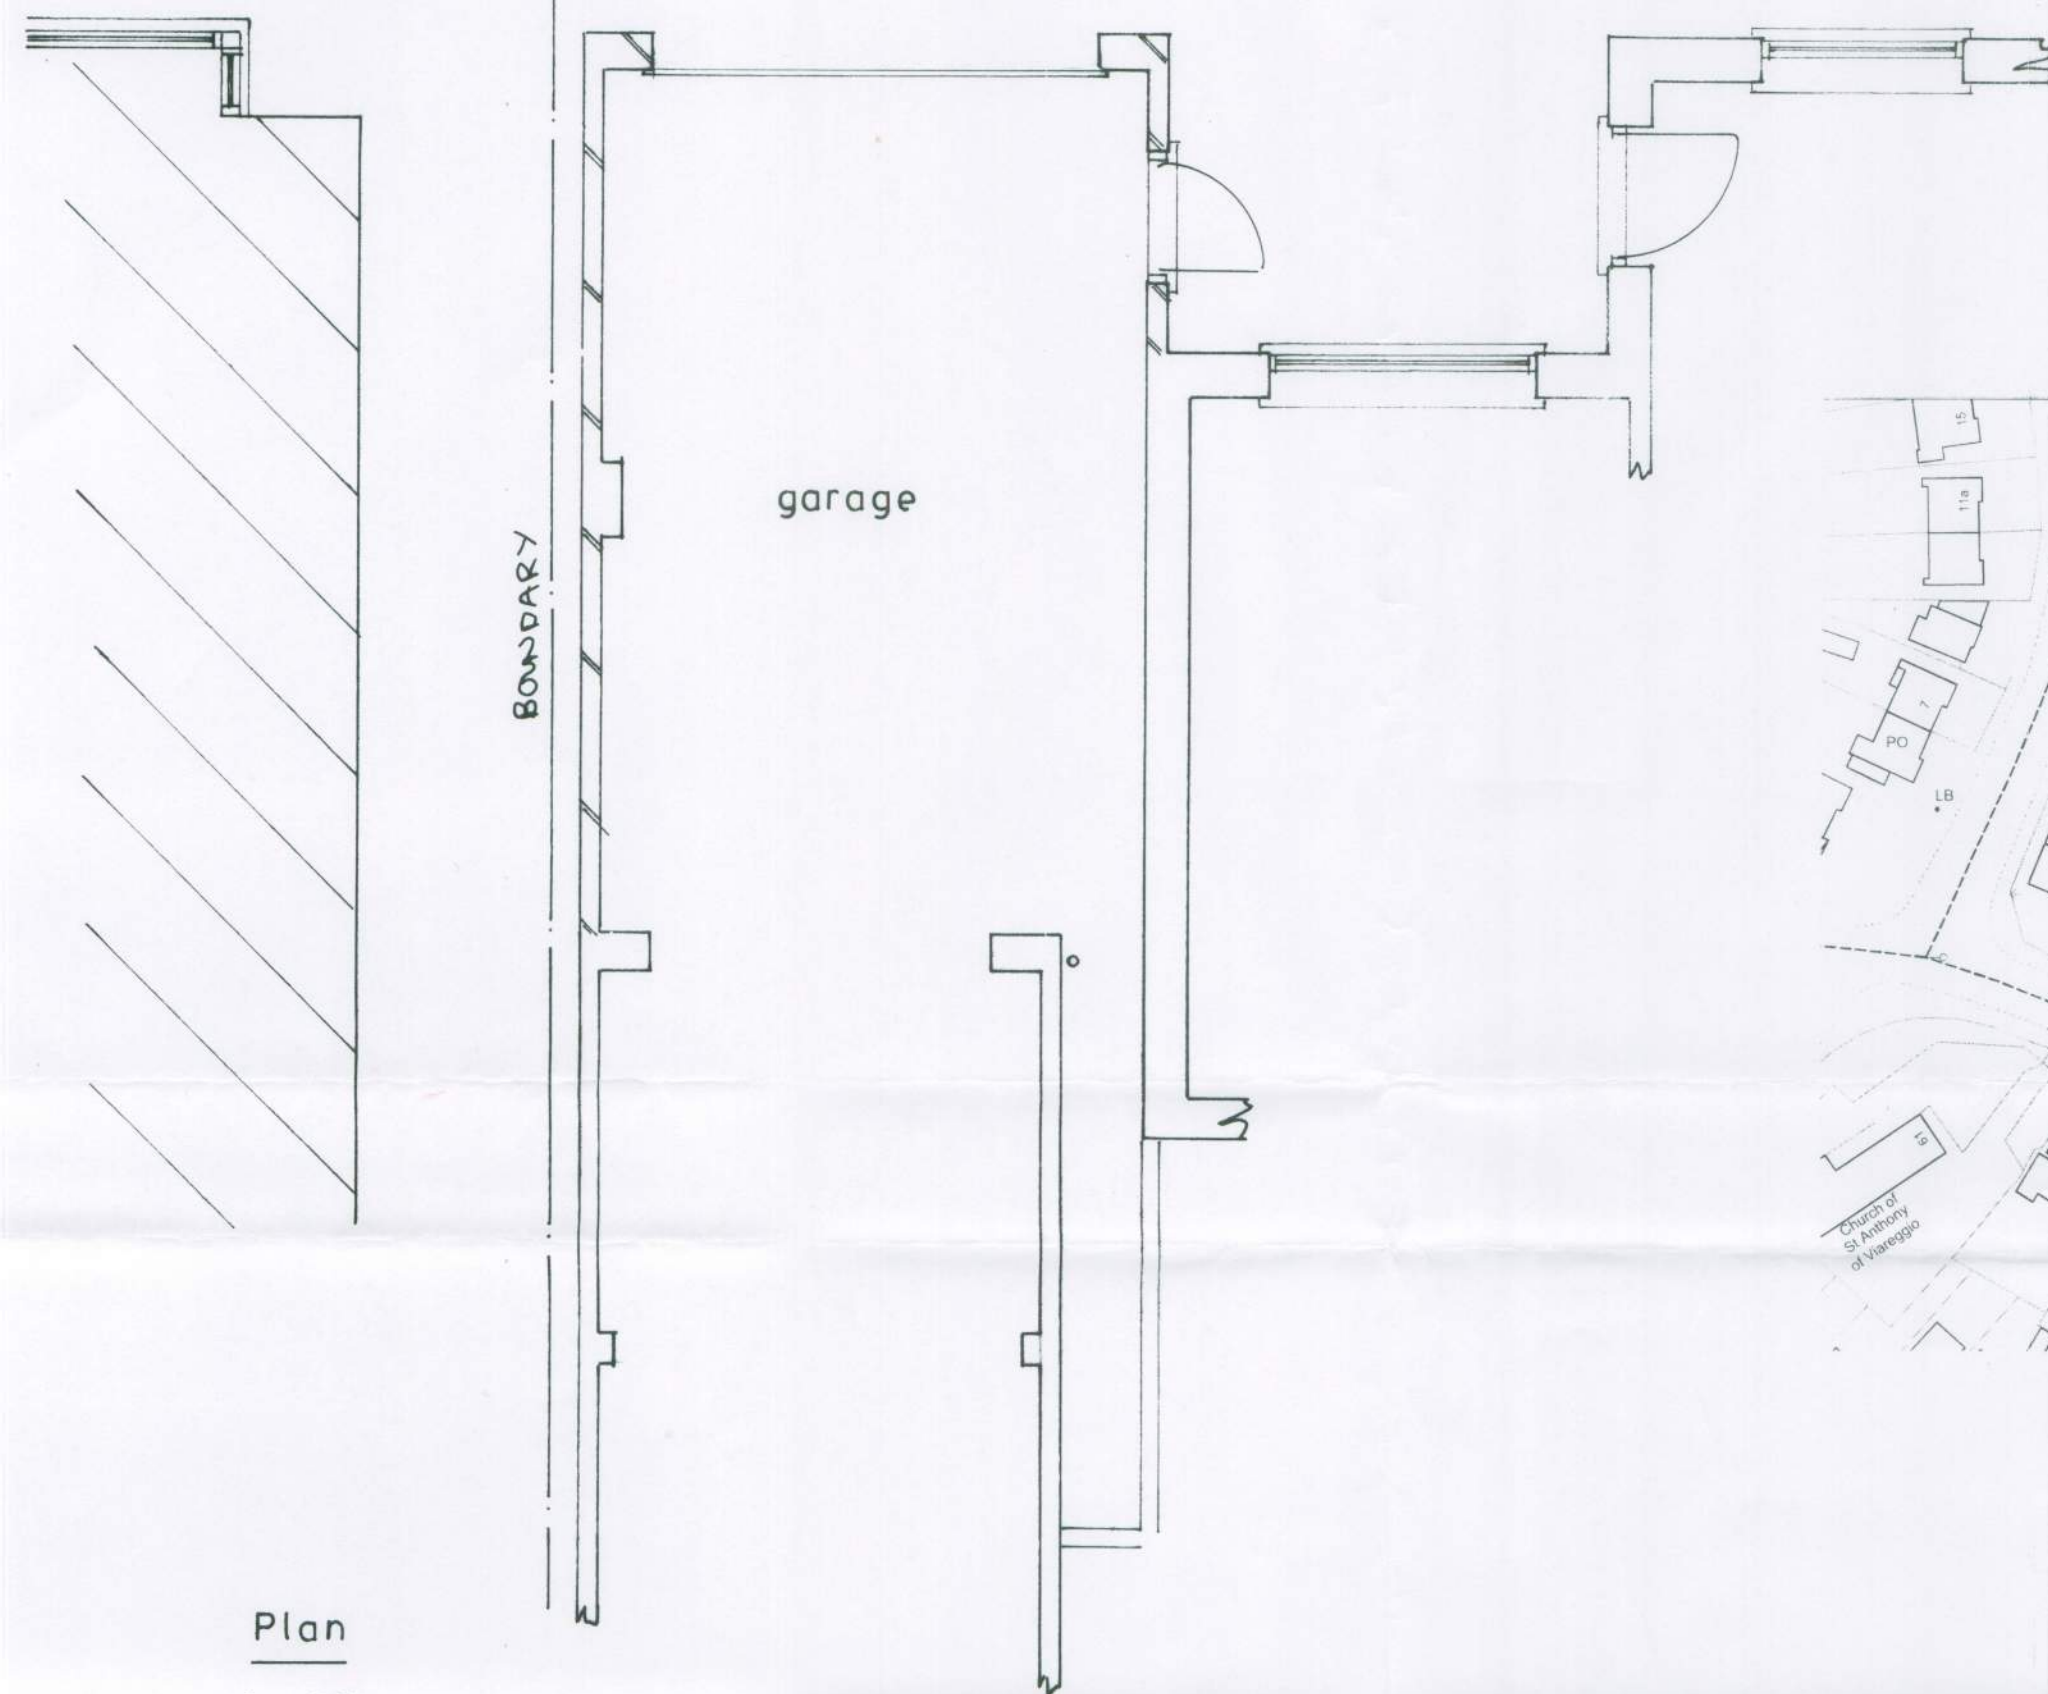

Plan


1 : 50

Proposed



location plan

1 : 1250

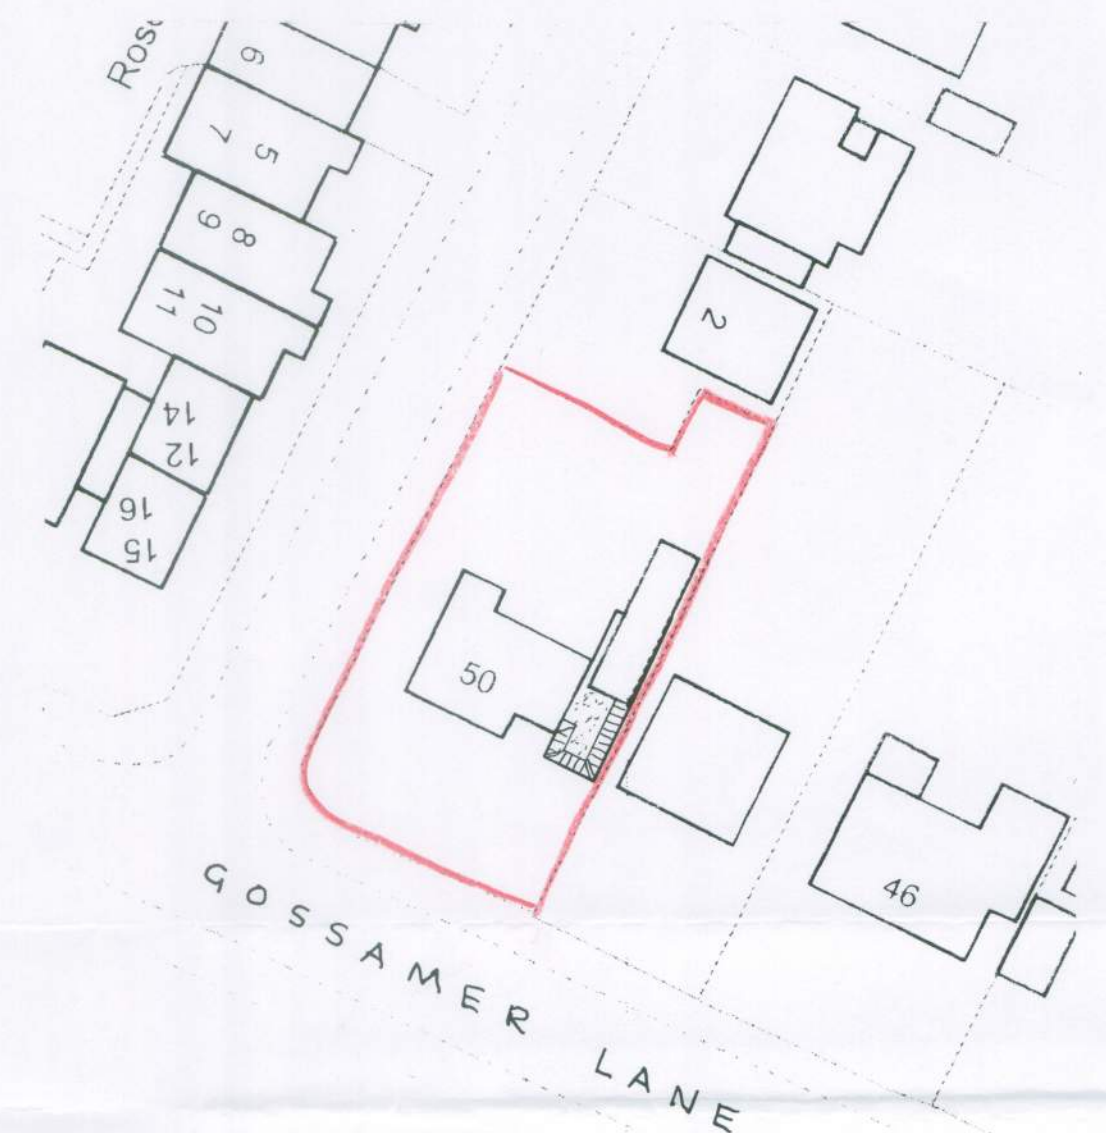

block plan

1 : 500

sheet 1 of 2

PROPOSED SINGLE STOREY EXTENSION AT 50, GOSSAMER LANE, ROSE GREEN FOR MR.S.WICKENDEN.

Bryan Butcher
Rainbow Cottage
Nyetimber Lane
Bognor Regis PO21 3JX
01243 266871
07973 233442
bryan.butcher@btinternet.com
www.bryanbutcher.com