

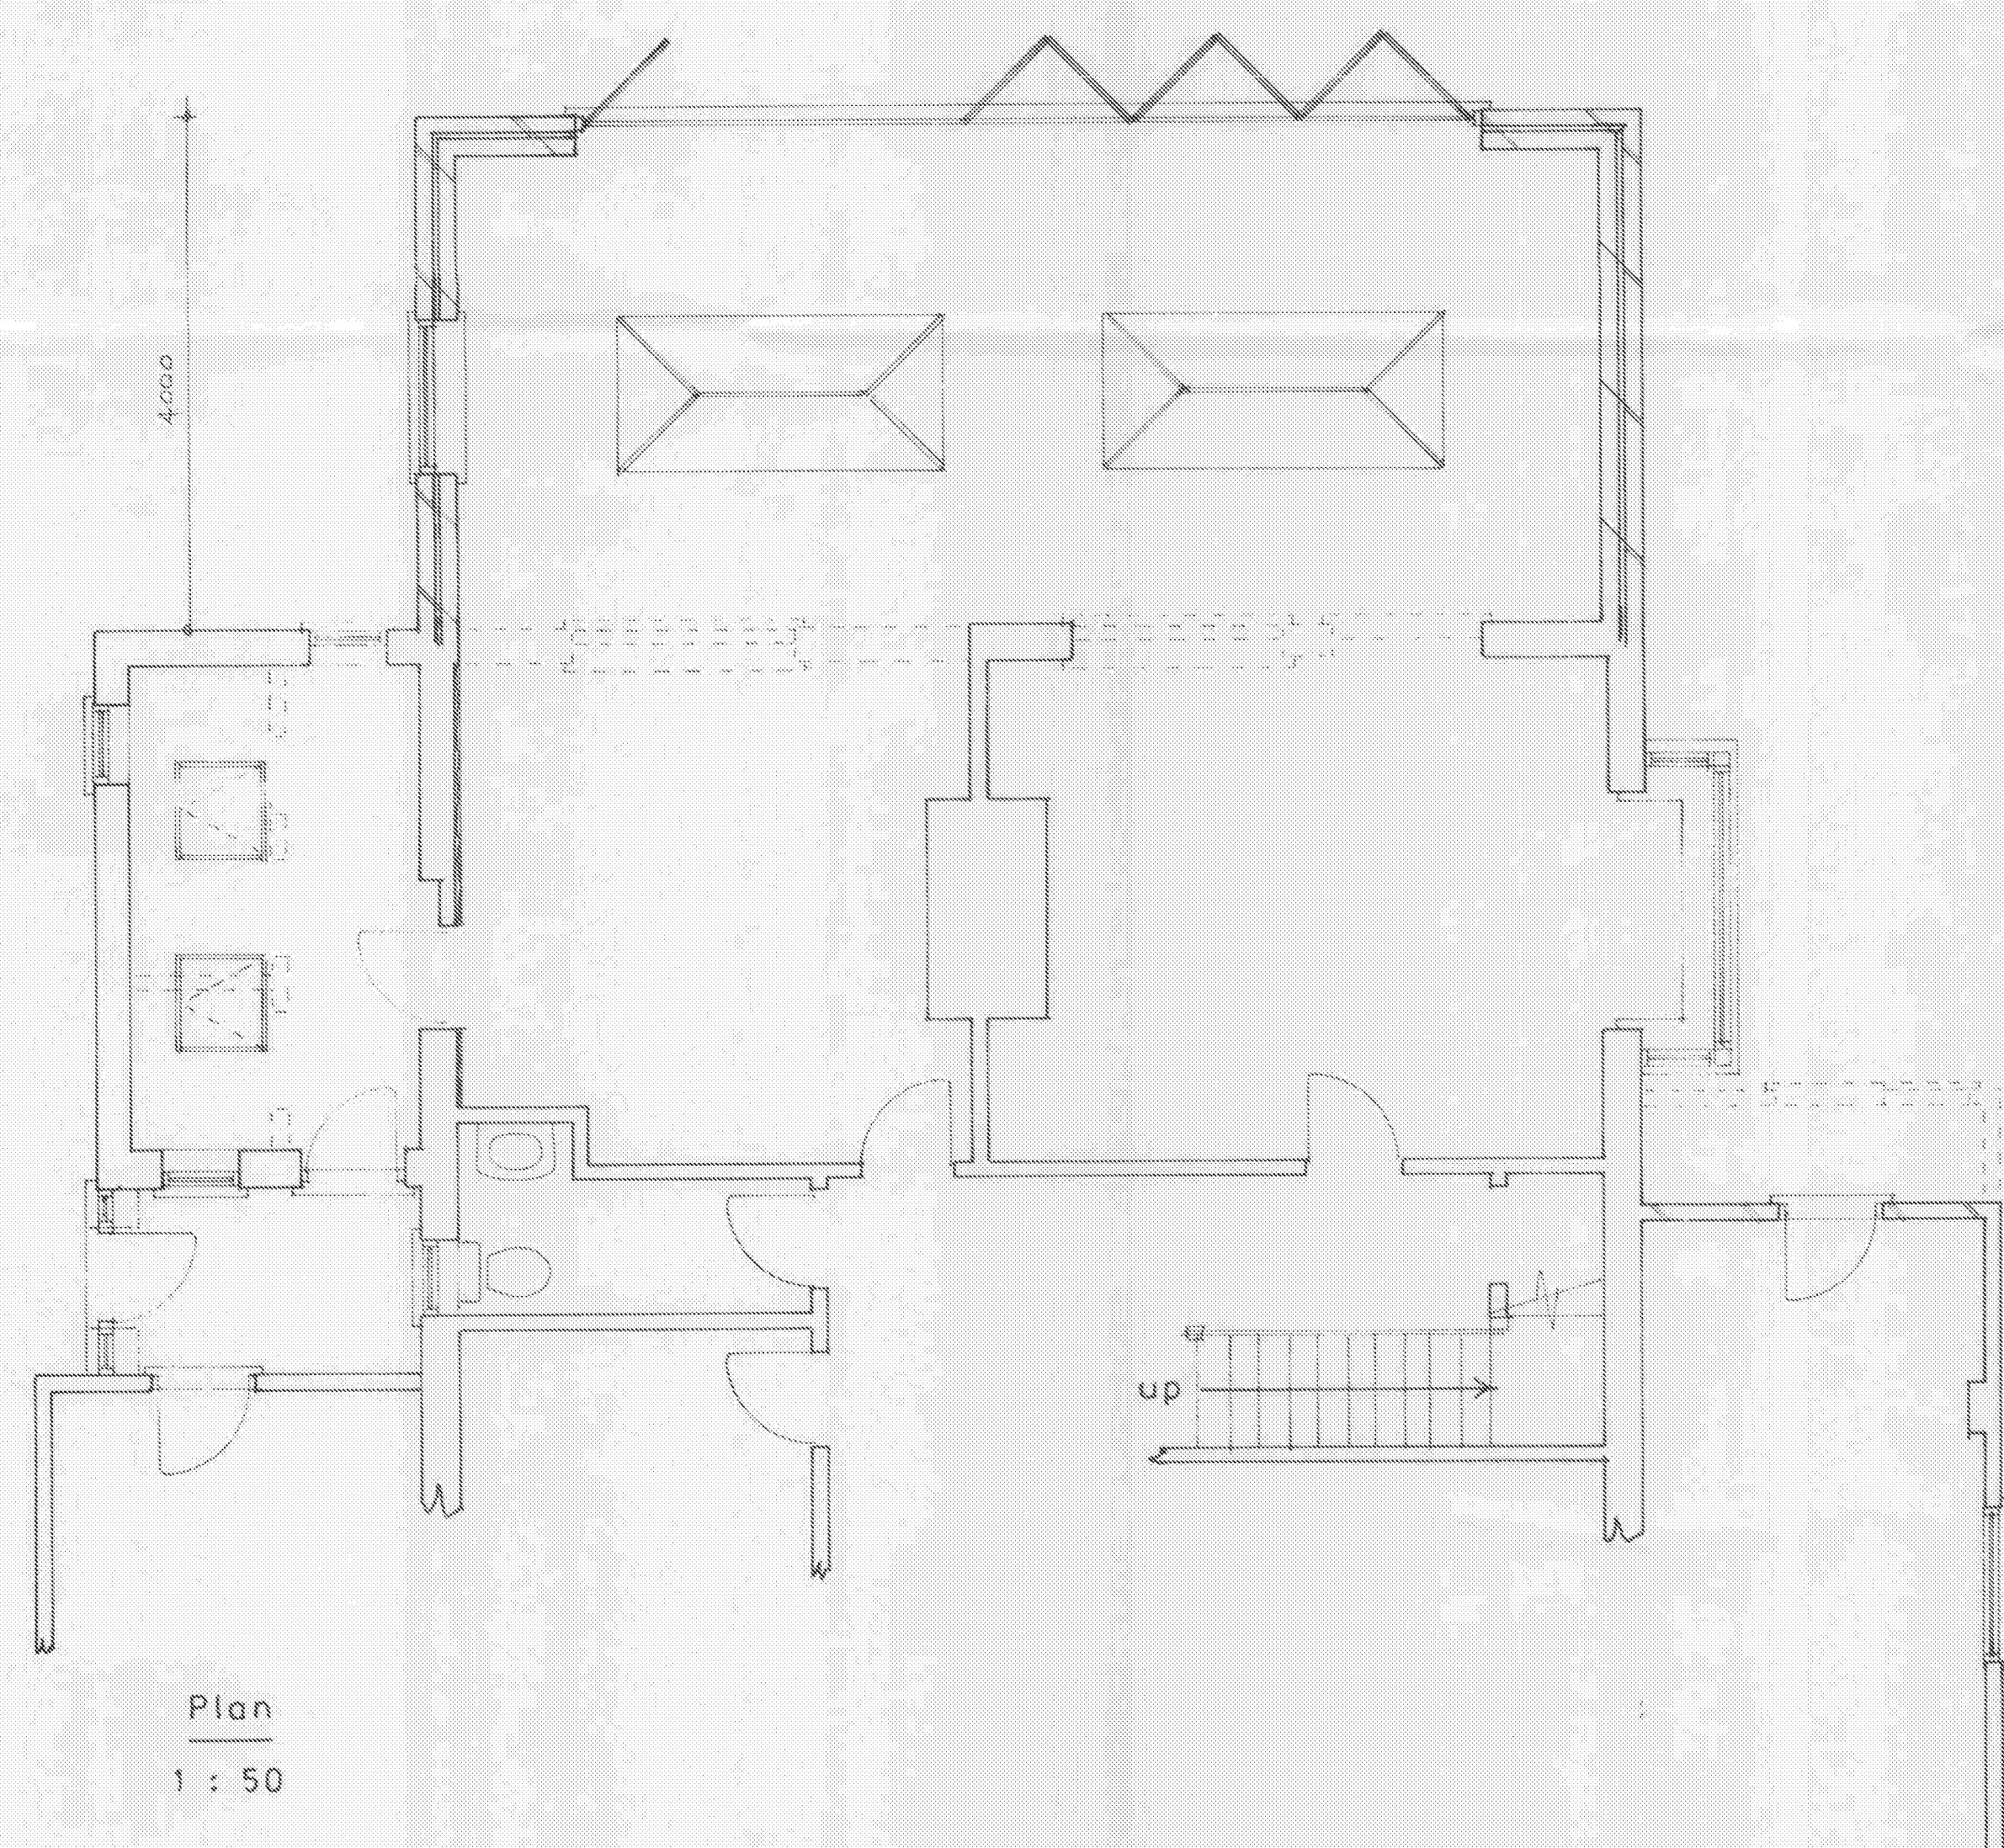
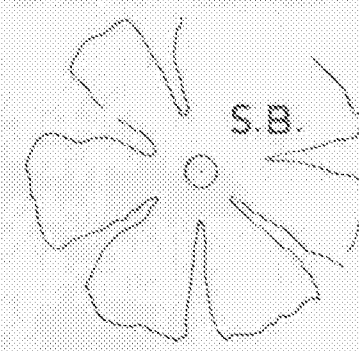


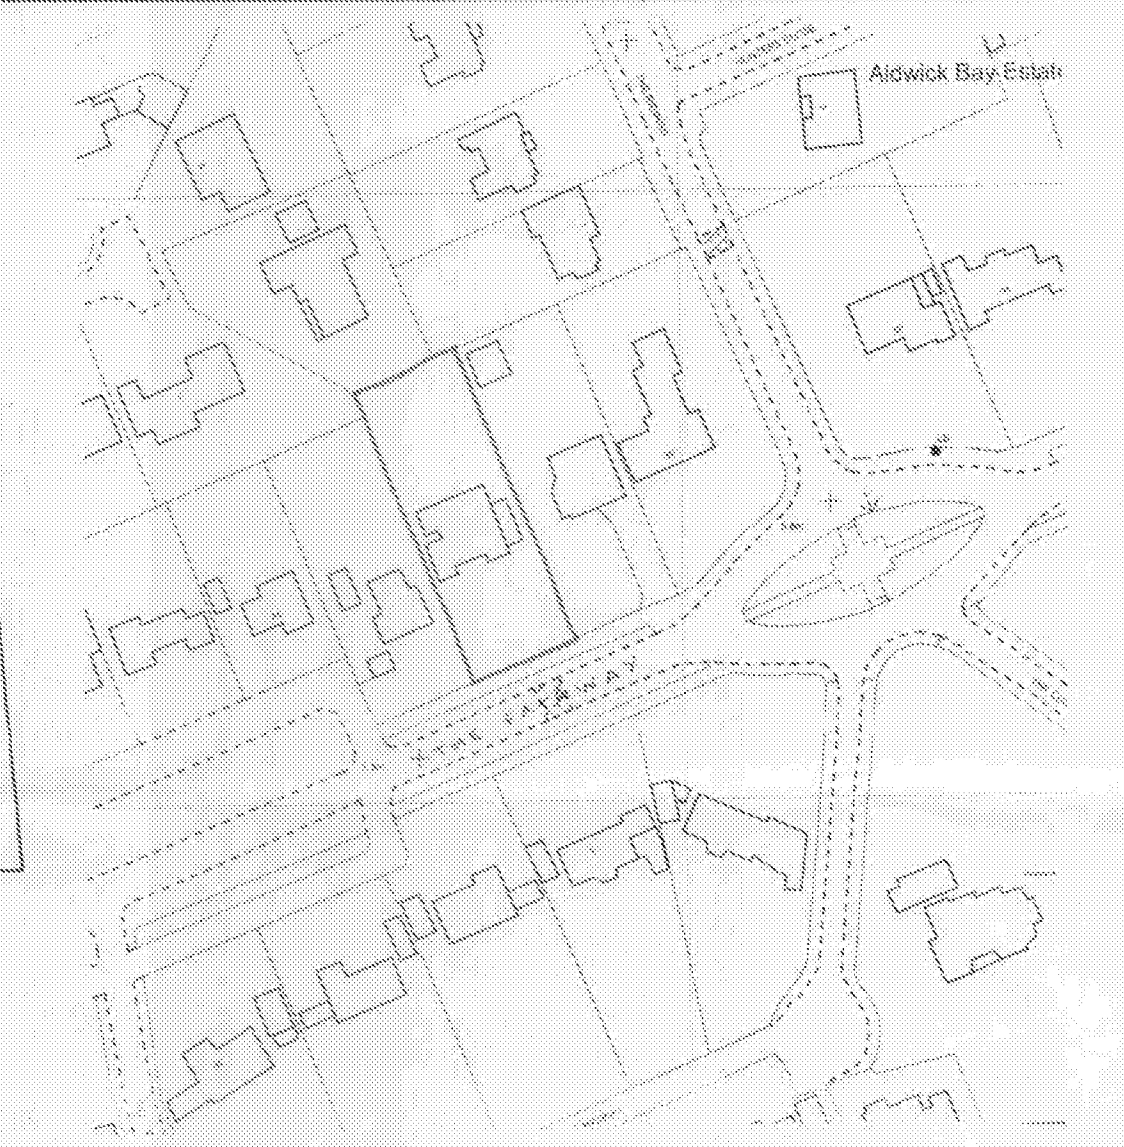


Plan
1 : 50

Proposed

PROPOSED SINGLE STOREY EXTENSION AT 87, THE FAIRWAY, ALDWICK BAY
FOR MR. & MRS. C. SUTER.

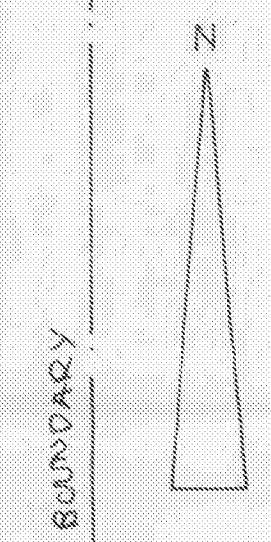

location plan
1 : 1250

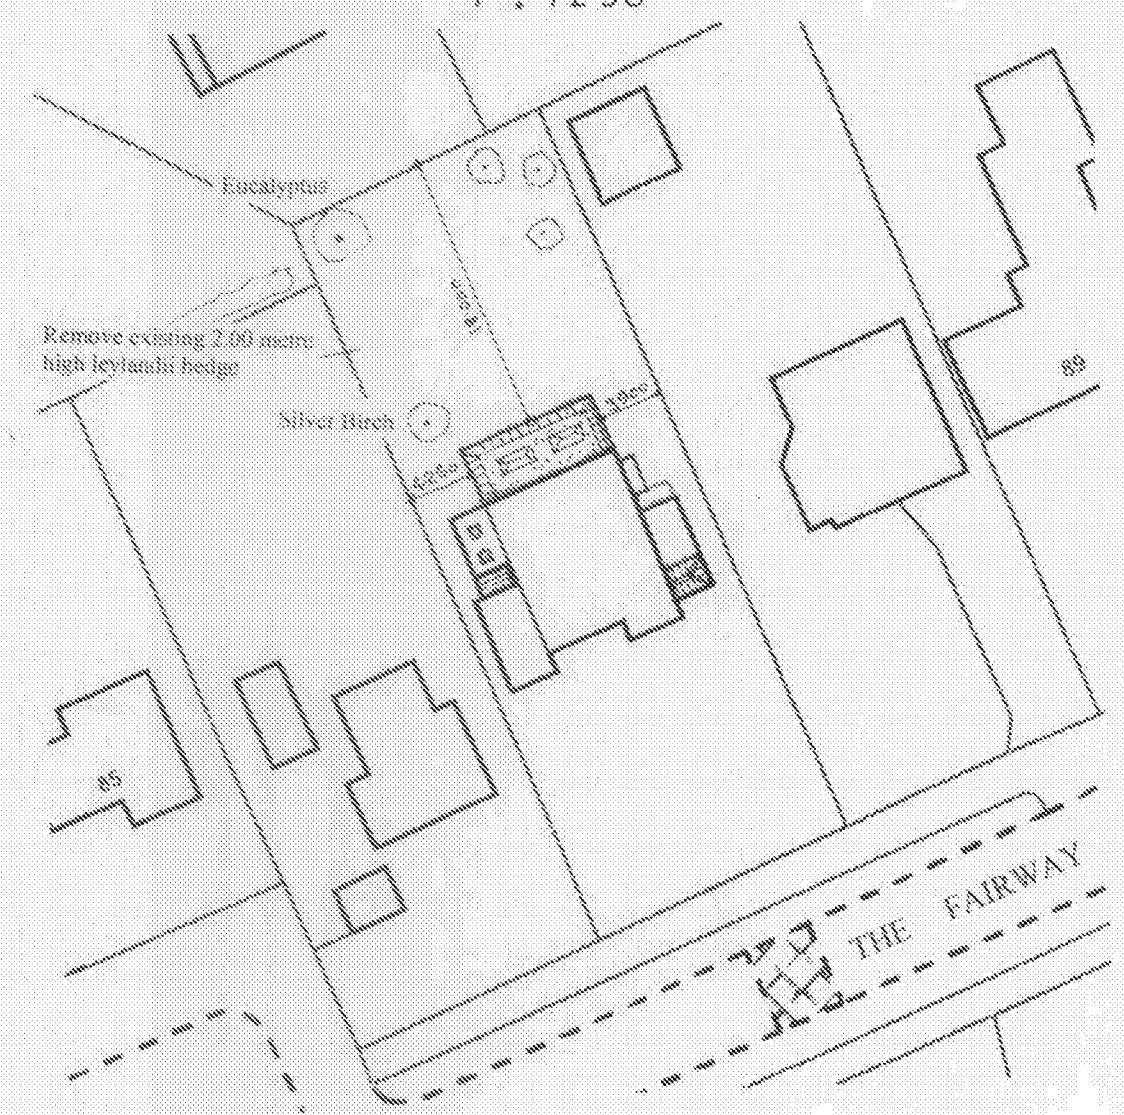

block plan
1 : 500

sheet 1 of 3

Bryan Butcher
Rainbow Cottage
Nyetimber Lane
Bognor Regis PO21 3JX
[Redacted]