


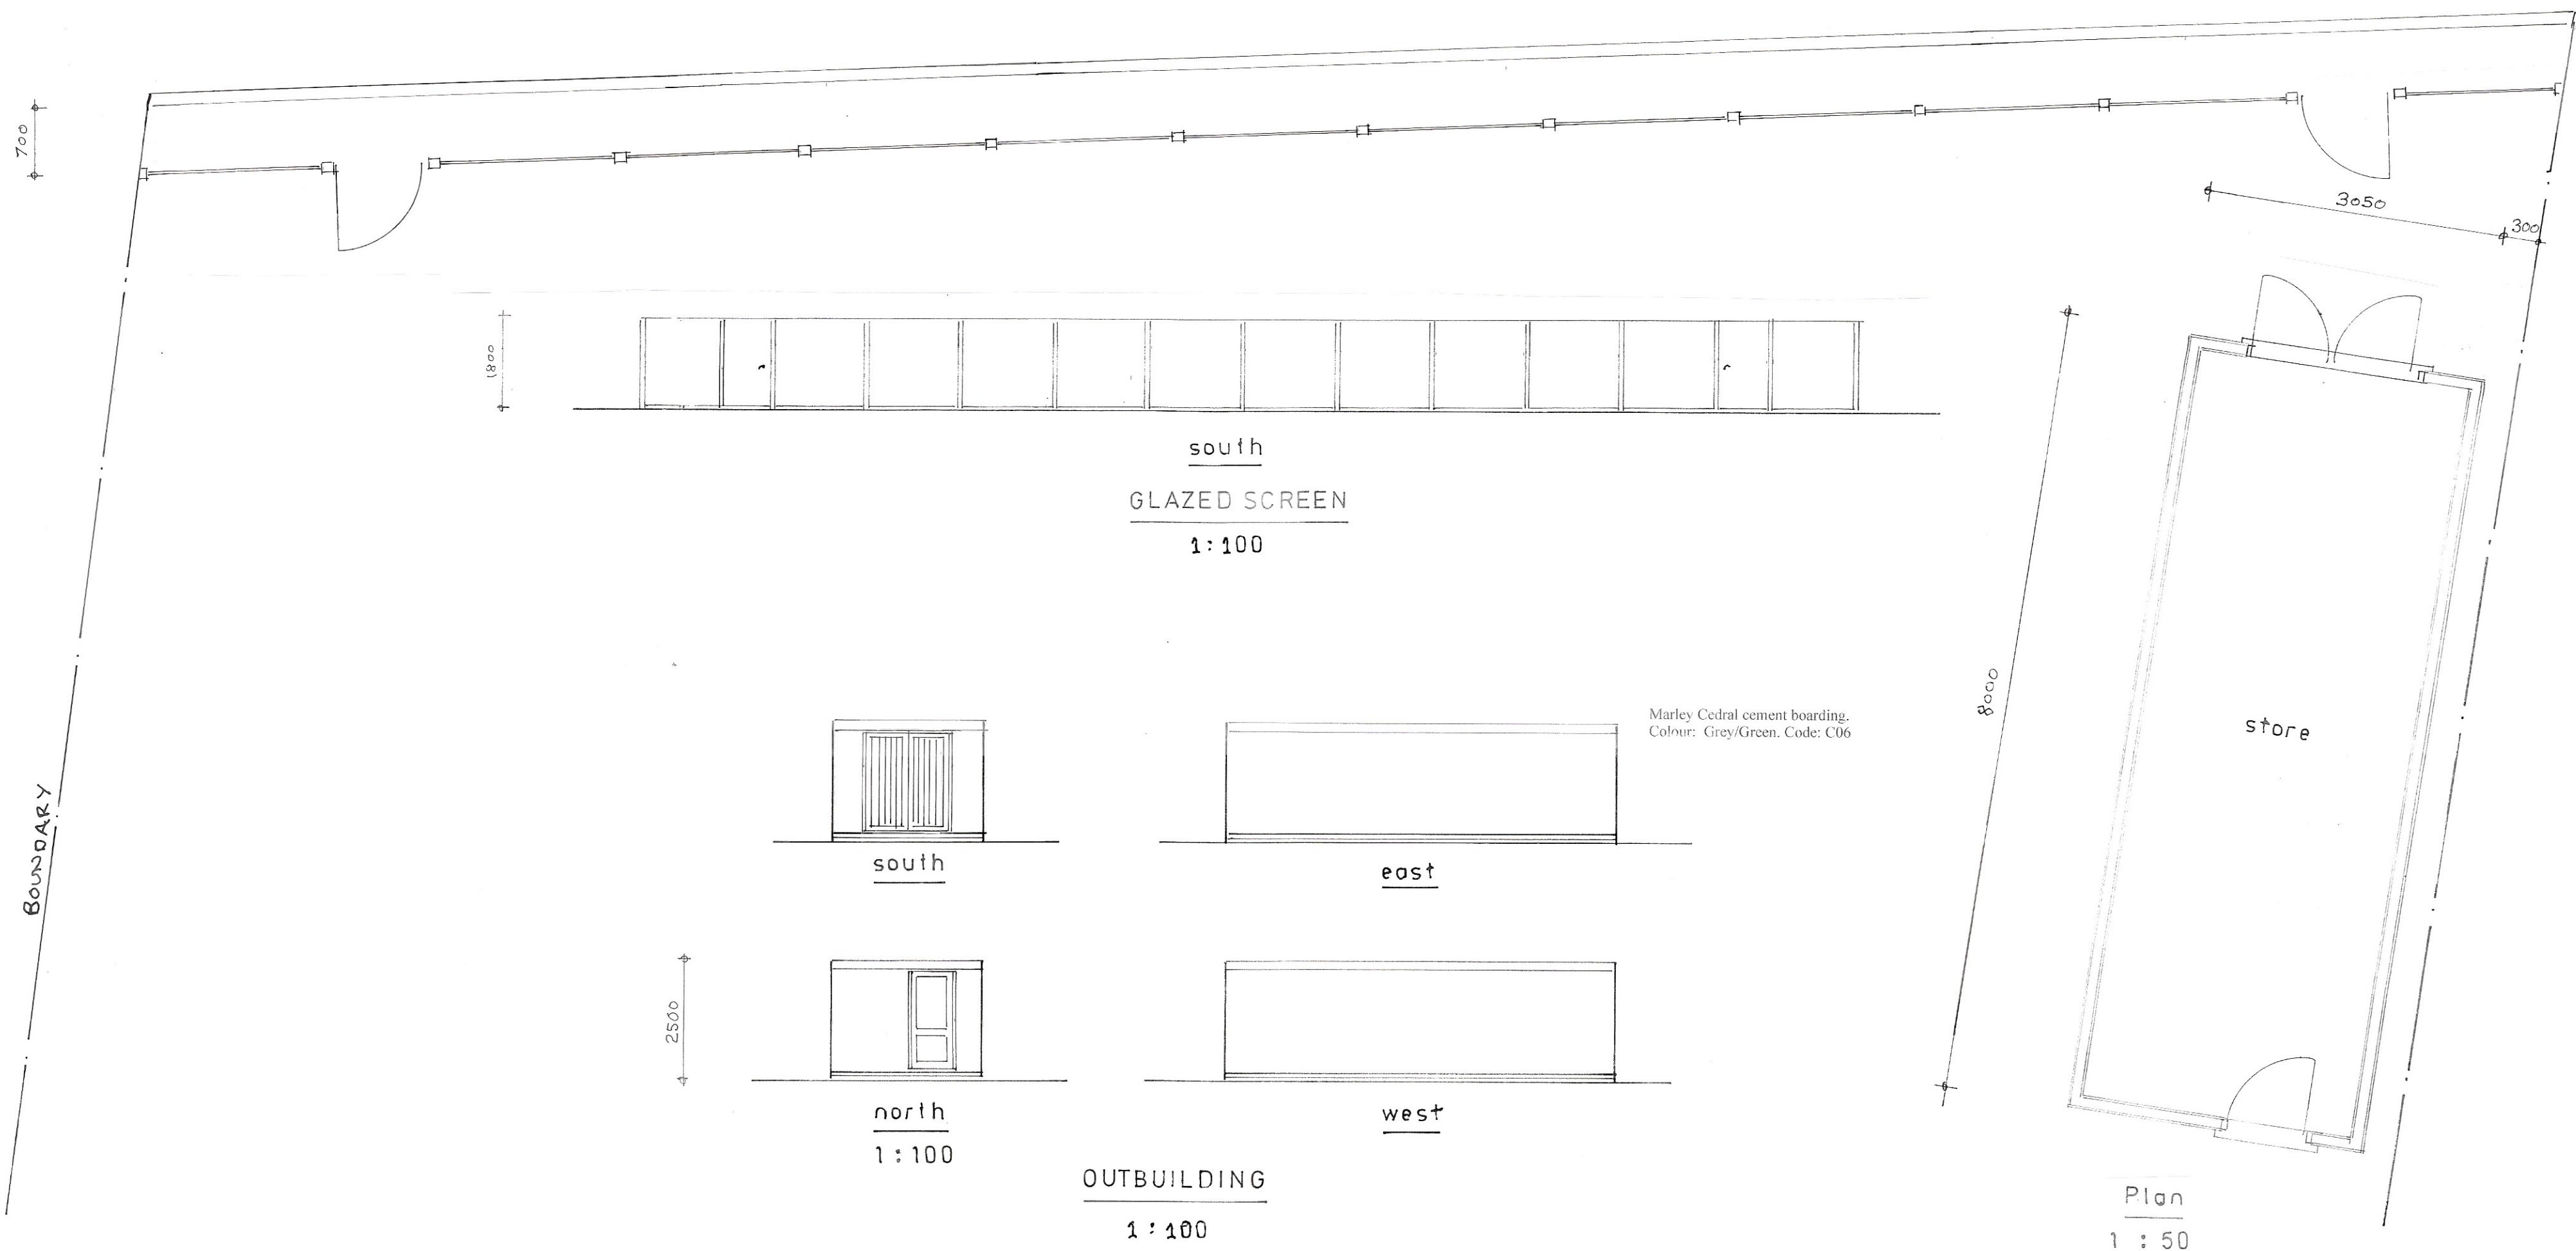

sheet 3 of 5

Proposed

PROPOSED DETACHED OUTBUILDING AND BOUNDARY SCREEN AT 70, THE DRIVE,
ALDWICK FOR MR. & MRS. T. JARMAN.

Bryan Butcher
Rainbow Cottage
Nyetimber Lane
Bognor Regis PO21 3JX
01243 266871
07973 233442
bryan.butcher@btinternet.com
www.bryanbutcher.com