


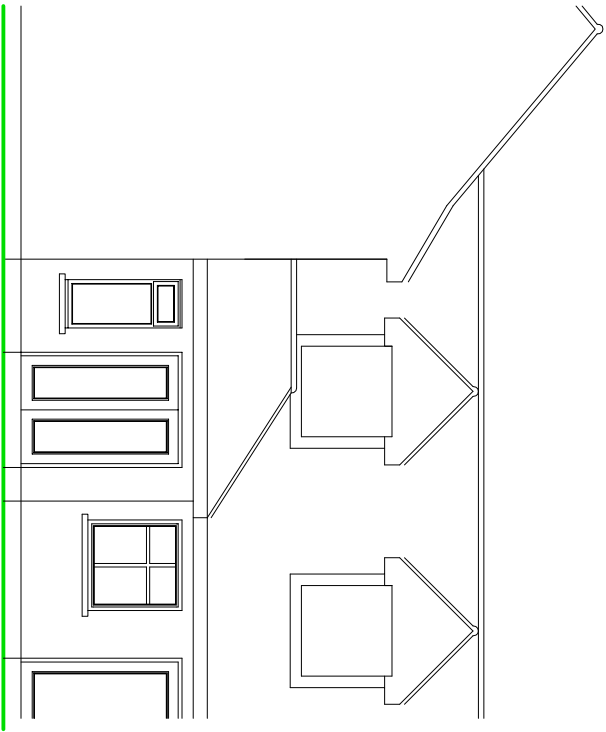

REAR ELEVATION



SIDE ELEVATION

EXISTING ELEVATIONS

NOTES

- ROOF - Plain clay tiles to pitched roof with felted flat roof elsewhere.
- WALLS - Painted brick detail to external walls.
- WINDOWS/DOORS - White framed PVC double glazed units.

SCALE



SUSSEX BUILDING CONSULTANCY LIMITED	SBCL
3 THE FAIRWAY, ALDWICK, BOGNOR REGIS.	3 NORTHGATE ROAD BOGNOR REGIS PO21 8JZ TEL/FAX - (01243) 861379
SCALE - 1/100 REV -	DATE - 04/04/2011